CATALOGS

PAGE	PAGE NAME
0.0 CATALOGS	CATALOGS
0.0 - M 01	MATERIAL BOARD
1.PL-01	ORIGINAL FLOOR PLAN
2.PL-02	FLOOR PLAN CONSTRUCTION WALL
3.PL-03	FLOOR FINISHED PLAN
4.PL-04	FURNITURE FLOOR PLAN
5,PL-05	ELECTRICTAL PLAN
6,PL-06	REFLECTED CEILING LIGHTING PLAN
7.SPL-07	SPOT PLAN M.S.B ISLAND
8.SPL-08	SPOT PLAN DRY KITCHEN ISLAND
8.SPL- 09	SPOT PLAN WET KITCHEN ISLAND
9.EL- O1	ELEVATION ENTRANCE SHOE CABINET
10.EL- O2	ELEVATION FOYER ALTAR
12.EL- O3	ELEVATION FOYER D/B CABINET
13.1.EL- O4	ELEVATION LIVING TV CABINET 1
13.EL- O4	ELEVATION LIVING TV CABINET
14.EL- O5	ELEVATION LIVING FEATUREWALL
15.EL- O6	ELEVATION KITCHEN A
17.EL- O7	ELEVATION KITCHEN B
18.EL- O8	ELEVATION KITCHEN D
19.EL- O9	ELEVATION LAUNDRY B
20.EL- O10	ELEVATION LAUNDRY C
21.EL- O11	ELEVATION LAUNDRY D
22.EL- O12	ELEVATION LAUNDRY A
23.EL- O13	ELEVATION BATH D
24.EL- O14	ELEVATION BED ROOM 2
25.EL- O15	ELEVATION BED ROOM 2 D
26.EL- O16	ELEVATION BED ROOM 1
27.EL- O17	ELEVATION BED ROOM 1 C
28.EL- O18	ELEVATION STUDY AREA
29.EL- O19	ELEVATION DANCING ROOM
30.EL- O20	ELEVATION MASTER BED ROOM
31.EL- O21	ELEVATION MASTER BED ROOM C
32.EL- O22	ELEVATION MASTER BED ROOM C

MDP
INTERIOR DESIGN

GENERAL NOTE

The above drawing are for reference only .
All detail will be decided by owner or the contractor to make final decision

以上图纸仅供参考.
所有细节均以业主或承包商的最终决定为准。

PROJECT NAME

BANGLOW




DRAWING NO.

PROJECT TITLE

CATALOGS

日期

REVISION

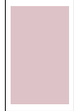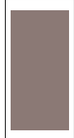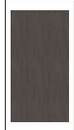MATERIAL BOARD	
JPG	**BRANDING - CODE**
	**ADMIRA BLUSH PETALS CWD 7224 NC**
	ADMIRA TEXTURE WHITE CBB 399 T
	**ADMIRA ISUNOKI LIGHT QWK 7606 FM**
	**ADMIRA MONTERREY CWD 1170 ND**
	**ADMIRA WASABI DARK QWW 3170 AS**
	**BLACK Metal _Steel_Matte**
	**GREY MARBLE**
	**LAMITAK BIANCO MARBLE UASSIQ DXO 4316**
	**LAMITAK BLACK SCA 1108 D**
	**LAMITAK CHOCOLATIER SCA 113D**
	**Rose Gold Anti-fingerprint Stainless Stee**
	**TEMPER GLASS**
	**潘多拉岩板**
	**镜子**

MDP
INTERIOR DESIGN

GENERAL NOTE

The above drawing are for reference only .
All detail will be decided by owner or the contractor to make final decision

以上图纸仅供参考.
所有细节均以业主或承包商的最终决定为准。

PROJECT NAME

BANGLOW


DRAWING NO.

PROJECT TITLE


MATERIAL BOARD

日期

REVISION

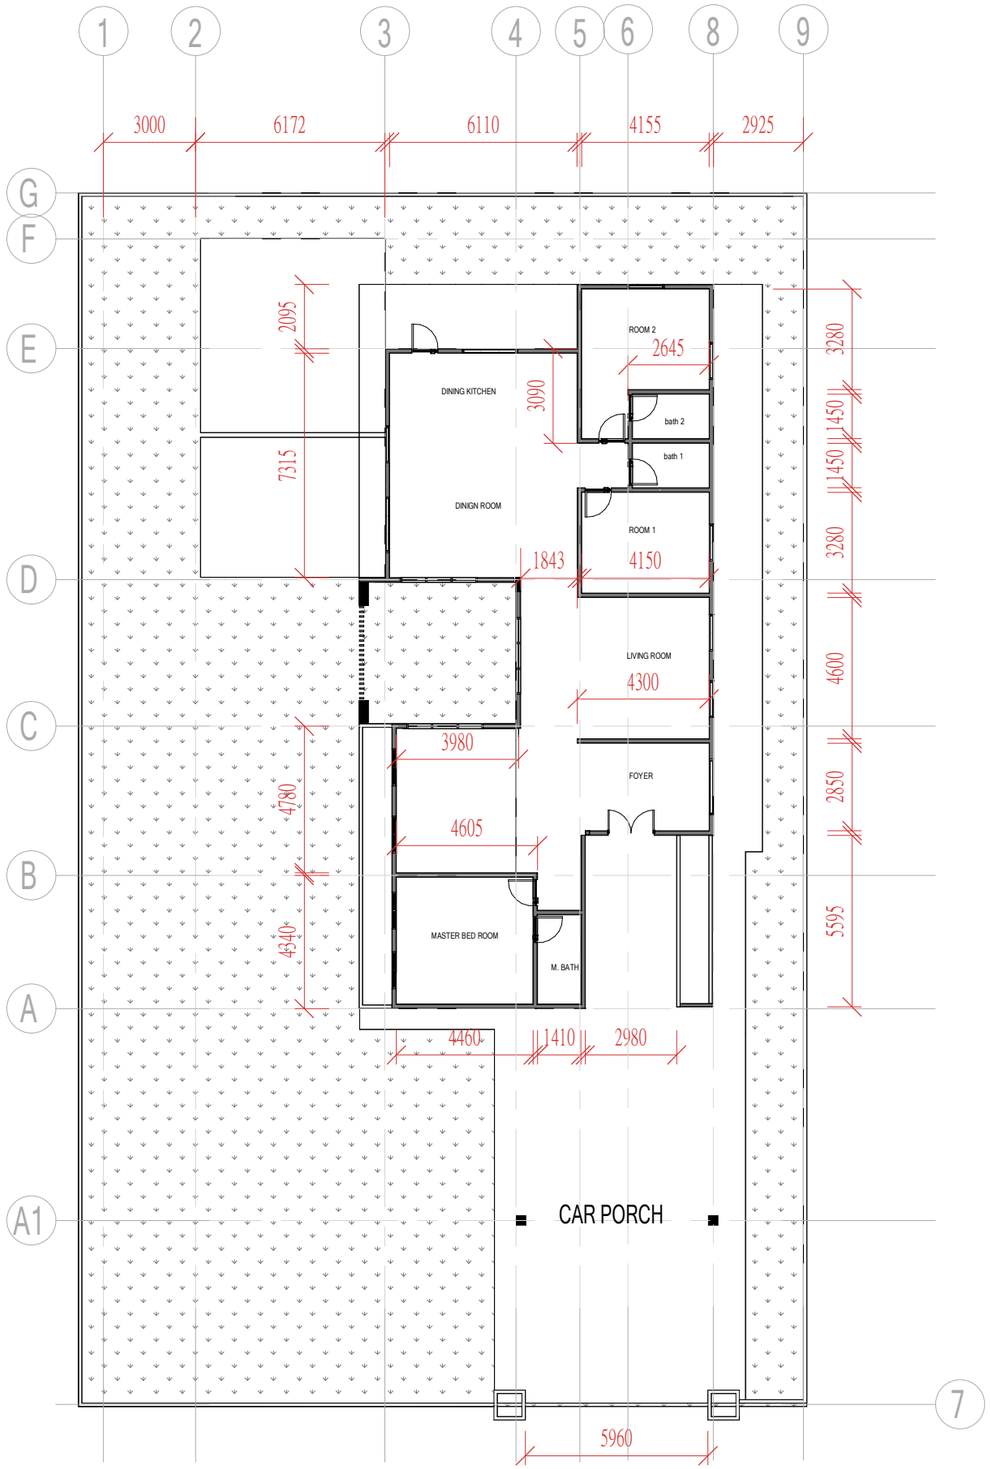

1 . ORIGINAL FLOOR PLAN
Scale 1 : 200

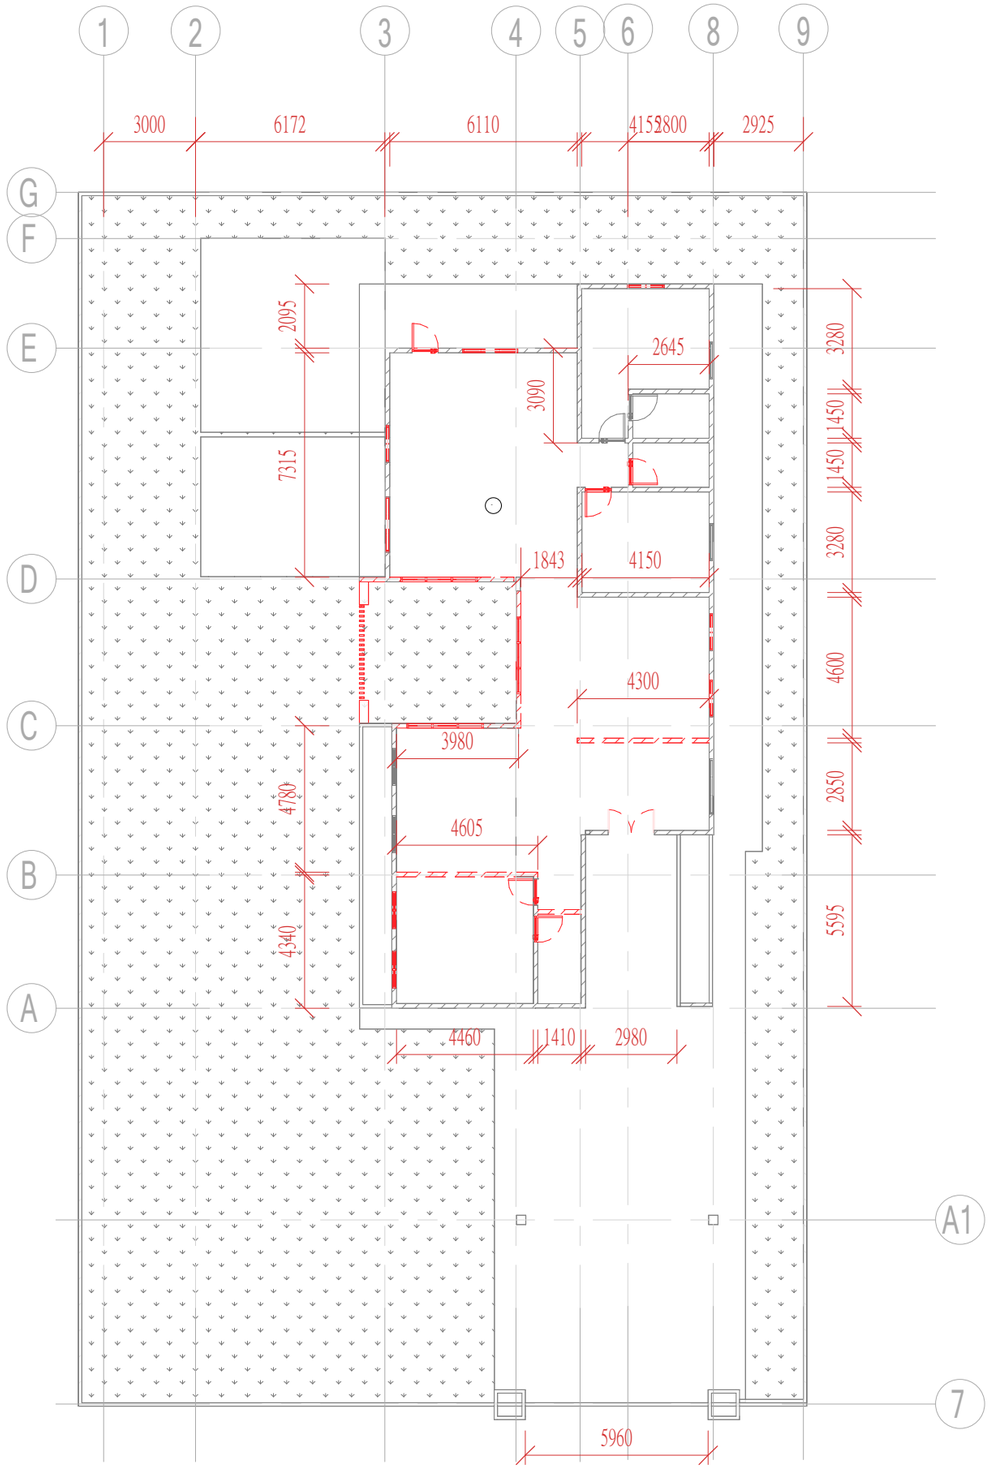

2 . FLOOR PLAN DEMOLISH WALL
Scale 1 : 200

MDP
INTERIOR DESIGN

GENERAL NOTE

The above drawing are for reference only .
All detail will be decided by owner or the contractor to make final decision

以上图纸仅供参考.
所有细节均以业主或承包商的最终决定为准。

PROJECT NAME

BANGLOW


DRAWING NO.

PROJECT TITLE


ORIGINAL FLOOR PLAN

日期

REVISION

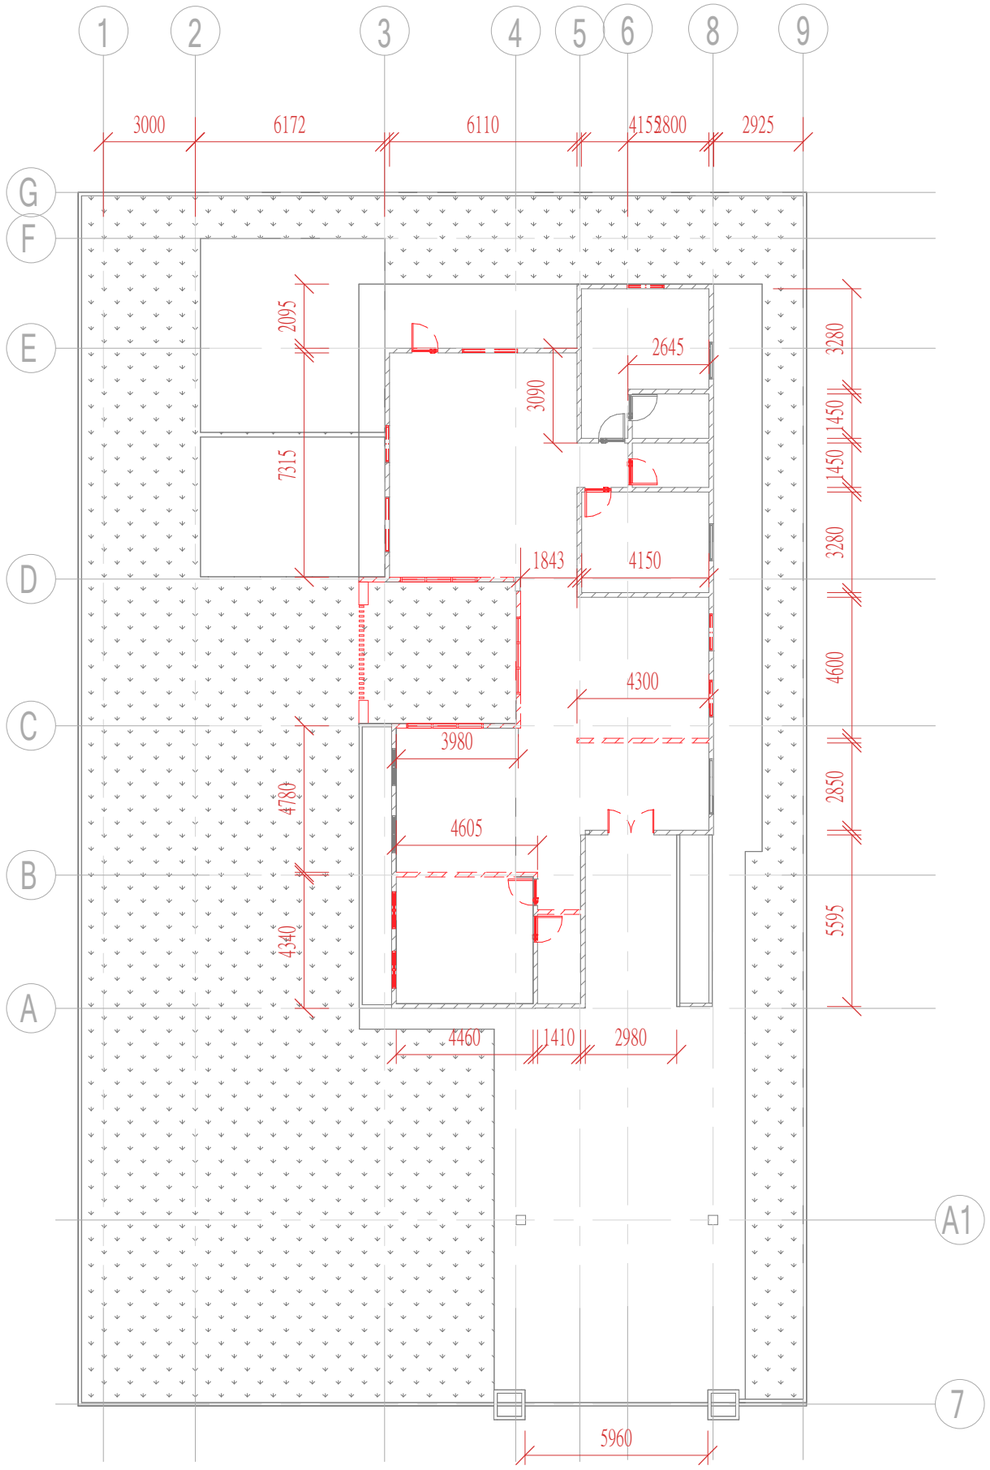

2.1 .FLOOR PLAN DEMOLISH WALL
Scale 1 : 200

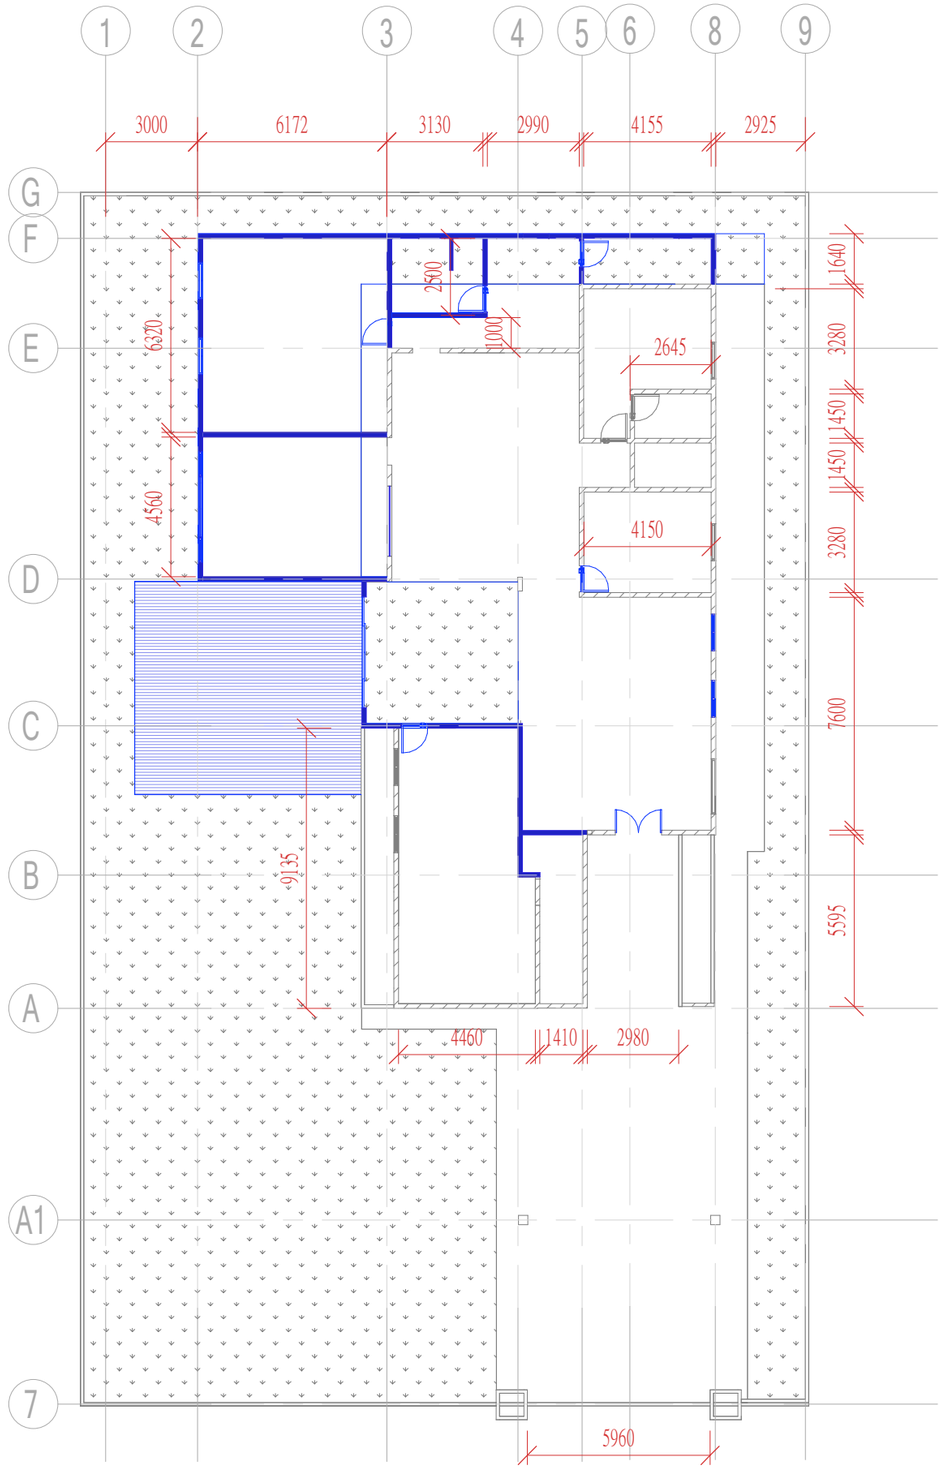

3 . FLOOR PLAN CONSTRUCTION WALL
Scale 1 : 200

MDP
INTERIOR DESIGN

GENERAL NOTE

The above drawing are for reference only .
All detail will be decided by owner or the contractor to make final decision

以上图纸仅供参考.
所有细节均以业主或承包商的最终决定为准。

PROJECT NAME

BANGLOW

DRAWING NO.

PROJECT TITLE

FLOOR PLAN CONSTRUCTION WALL

日期

REVISION



4 FLOOR FINISHED PLAN
Scale 1 : 200

MDP
INTERIOR DESIGN

GENERAL NOTE

The above drawing are for reference only .
All detail will be decided by owner or the contractor to make final decision

以上图纸仅供参考.
所有细节均以业主或承包商的最终决定为准。

PROJECT NAME

BANGLOW


DRAWING NO.

PROJECT TITLE


FLOOR FINISHED PLAN


日期


REVISION

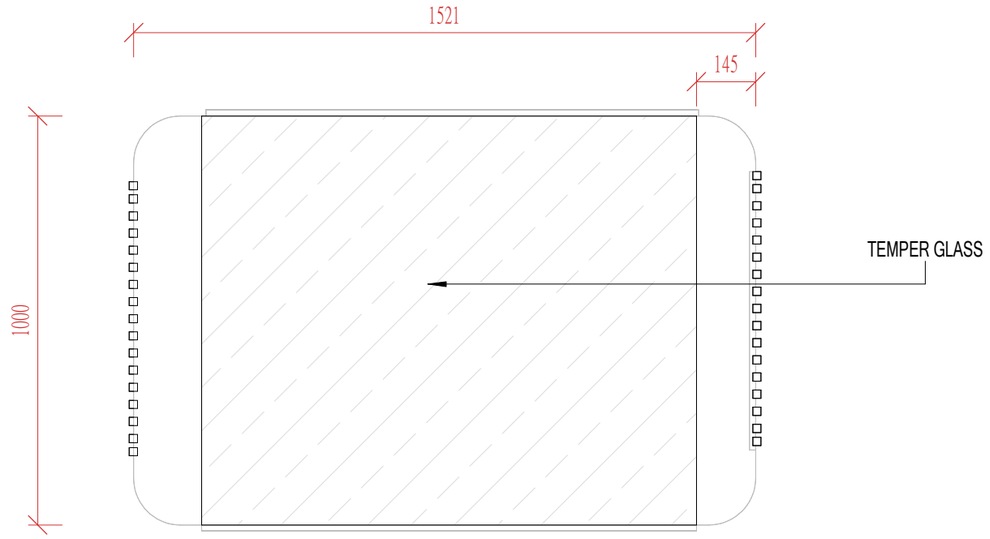

5 SPOT PLAN M.S B ISLAND
Scale1 : 15

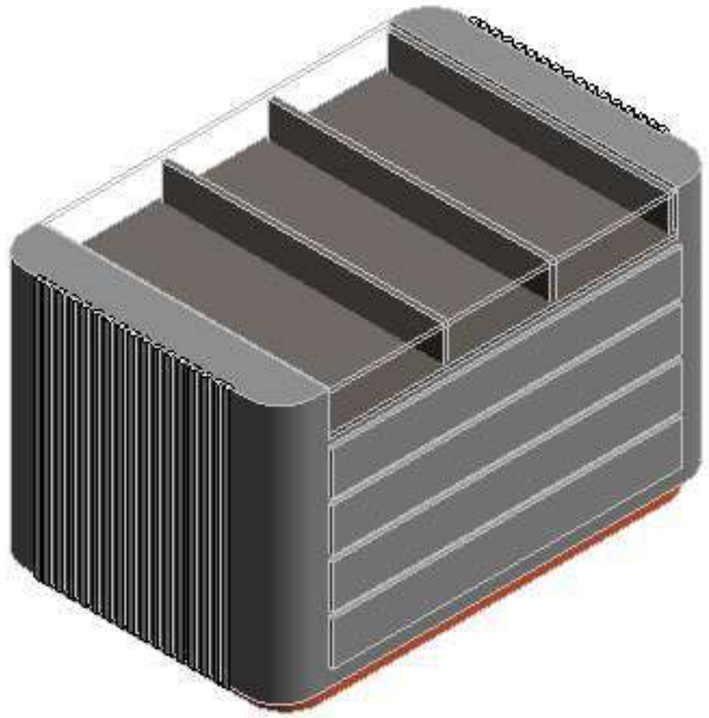

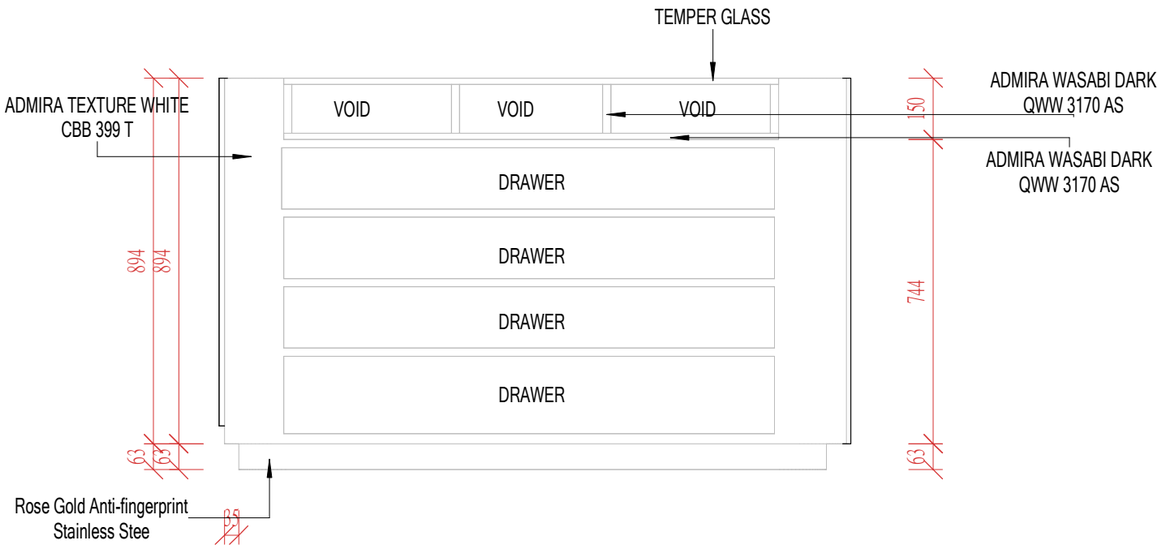

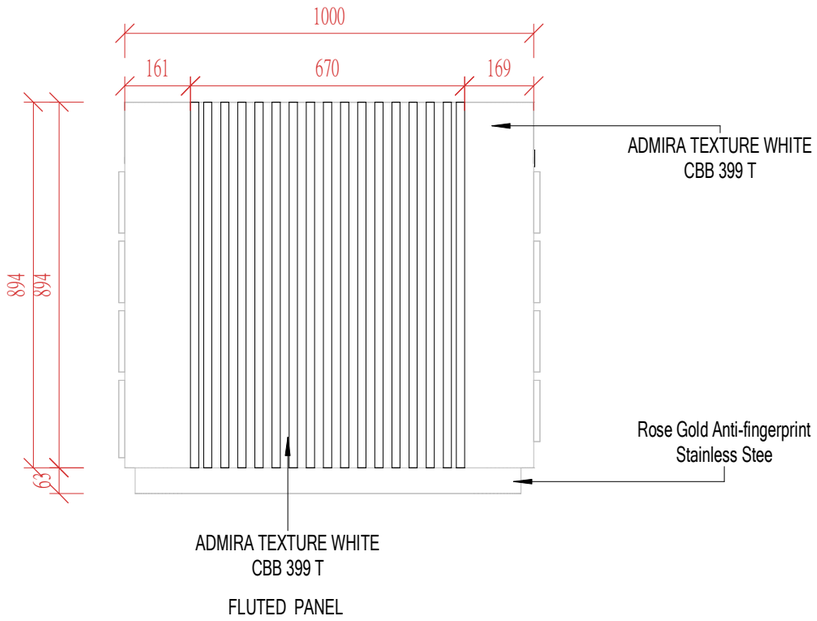

MDP
INTERIOR DESIGN

GENERAL NOTE

The above drawing are for reference only .
All detail will be decided by owner or the contractor to make final decision

以上图纸仅供参考.
所有细节均以业主或承包商的最终决定为准。

PROJECT NAME

BANGLOW


DRAWING NO.

PROJECT TITLE


SPOT PLAN M.S.B ISLAND


日期


REVISION

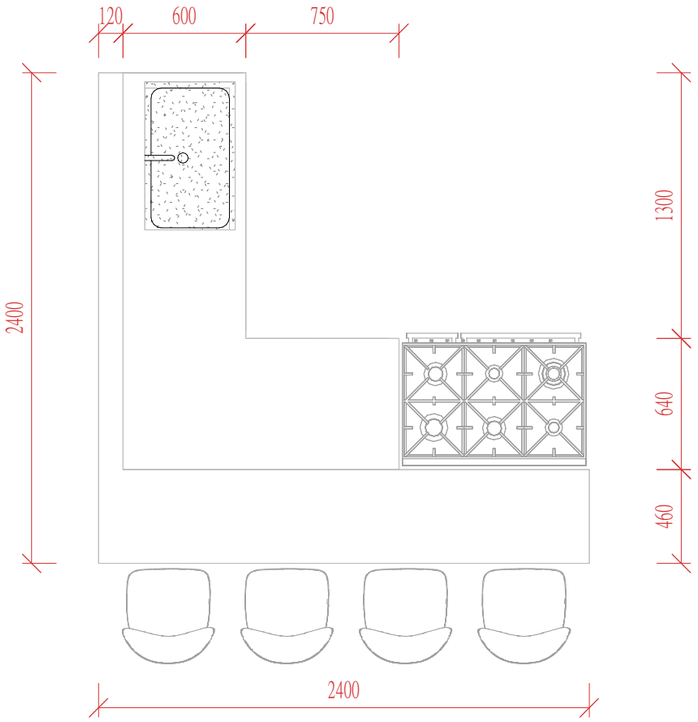


5 SPOT PLAN WET KITCHEN
Scale1 : 30

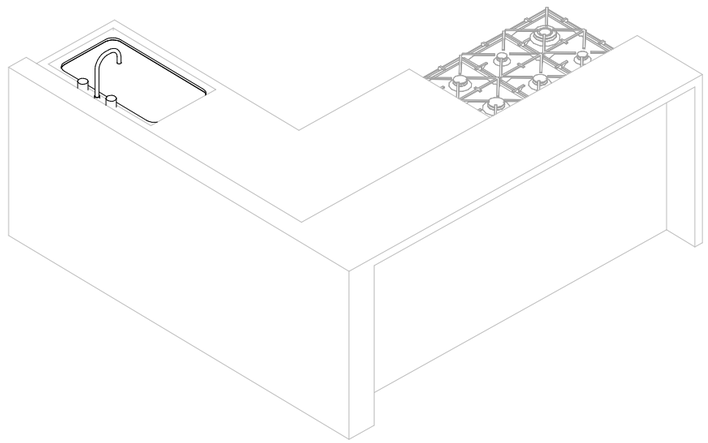

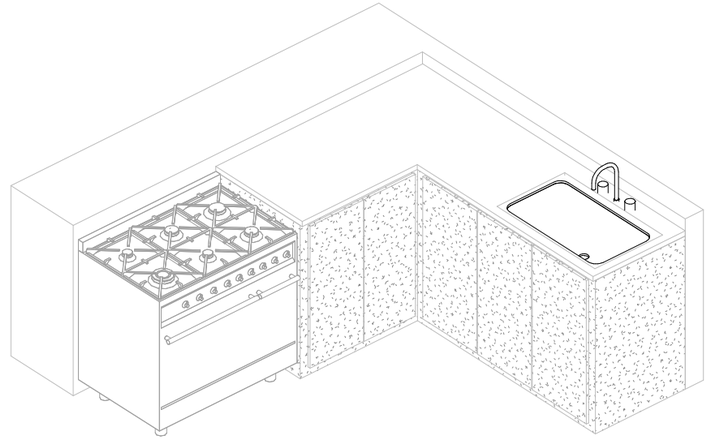


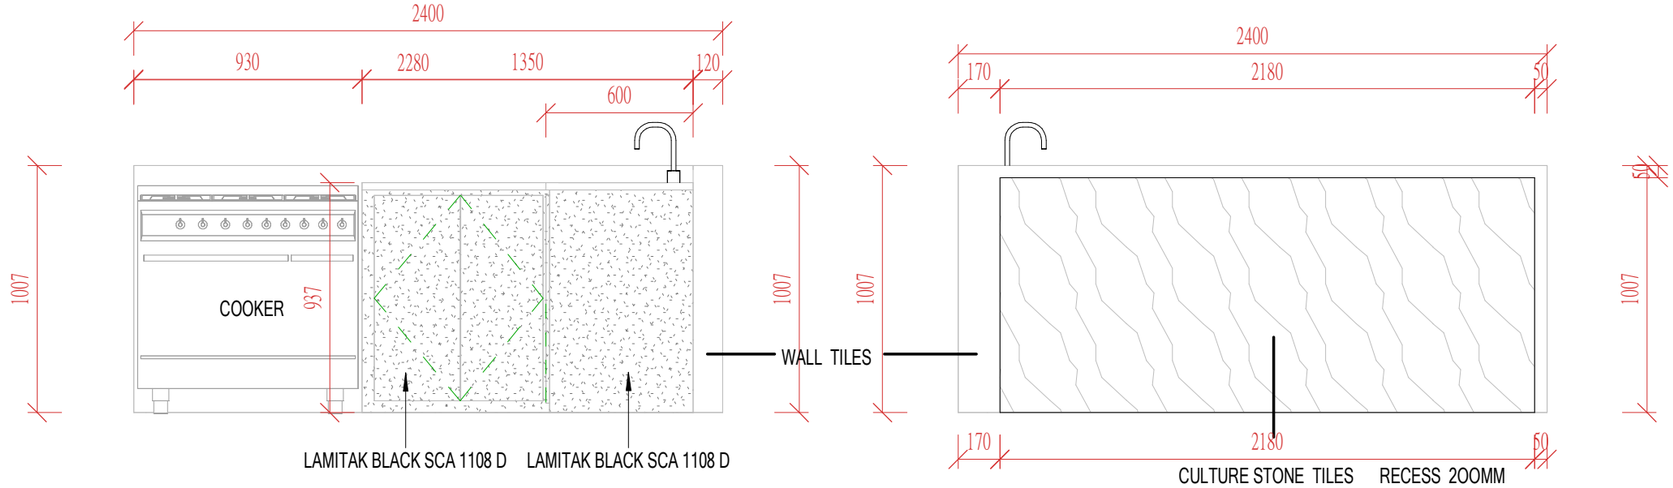

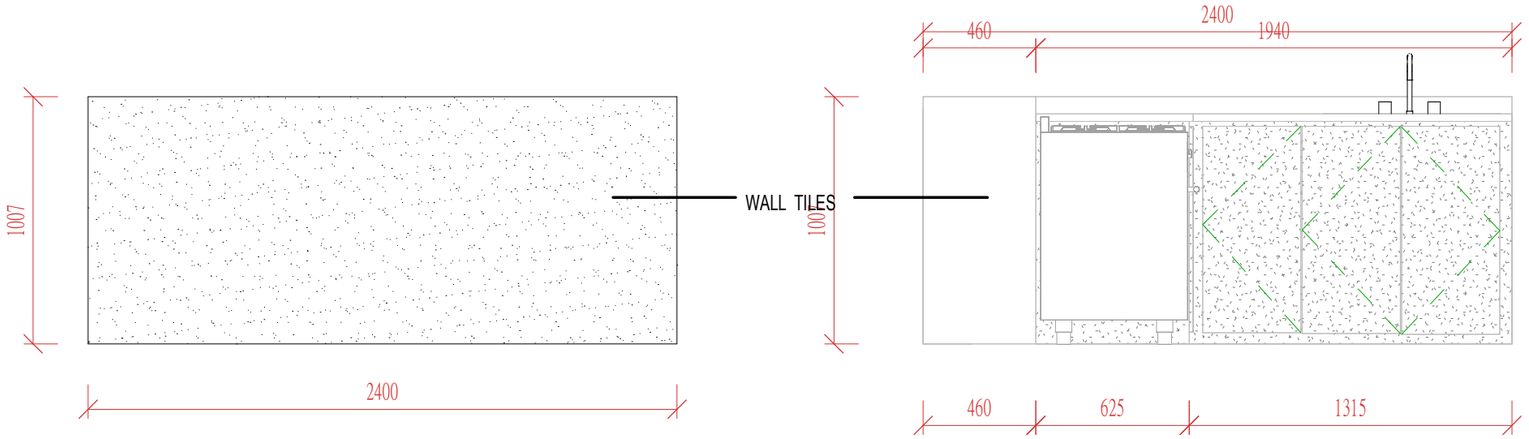



13 WET KITCHEN 2
Scale 1 : 25

MDP INTERIOR DESIGN	GENERAL NOTE The above drawing are for reference only . All detail will be decided by owner or the contractor to make final decision 以上图纸仅供参考. 所有细节均以业主或承包商的最终决定为准。	PROJECT NAME BANGLOW	DRAWING NO.	PROJECT TITLE SPOT PLAN WET KITCHEN ISLAND 日期 REVISION

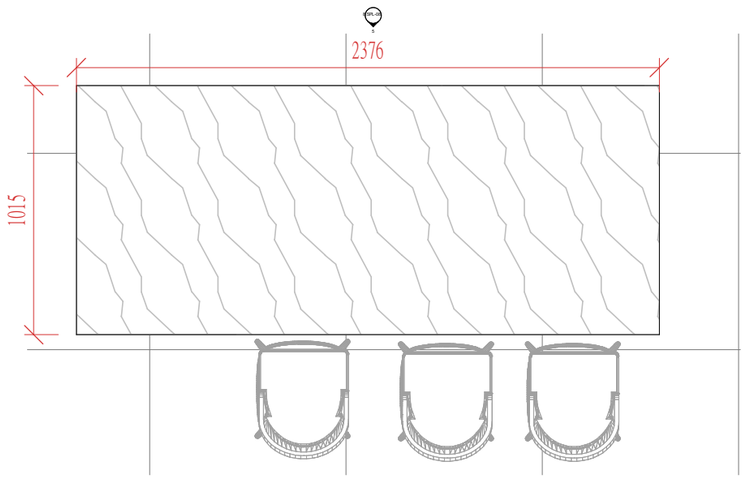



5.1 SPOT PLAN DRY KITCHEN ISLAND
Scale 1 : 25

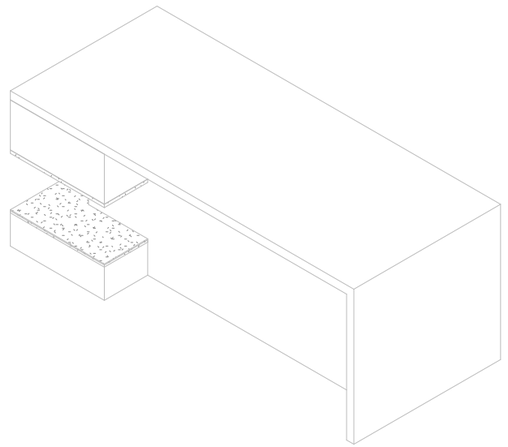


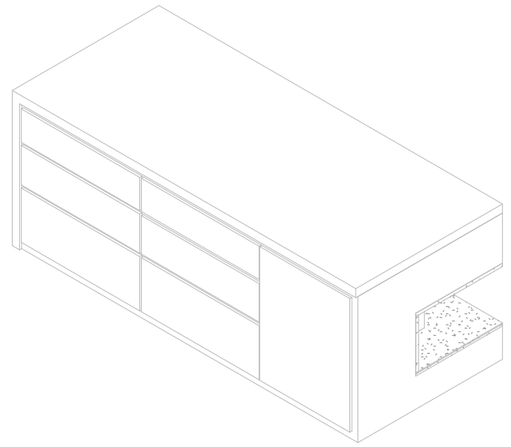

KITCHEN ISLAND 1
Scale

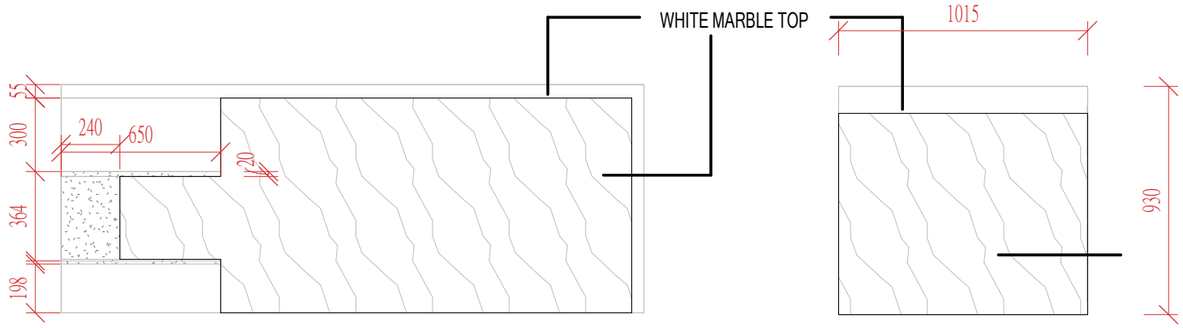

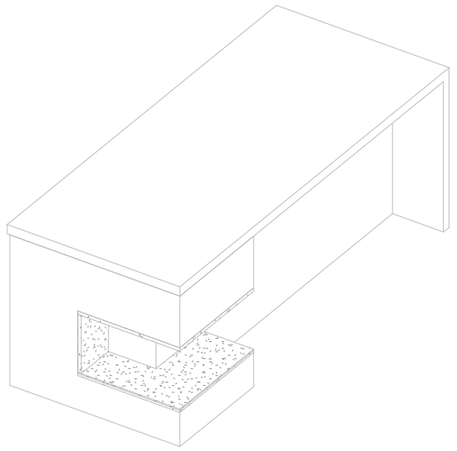

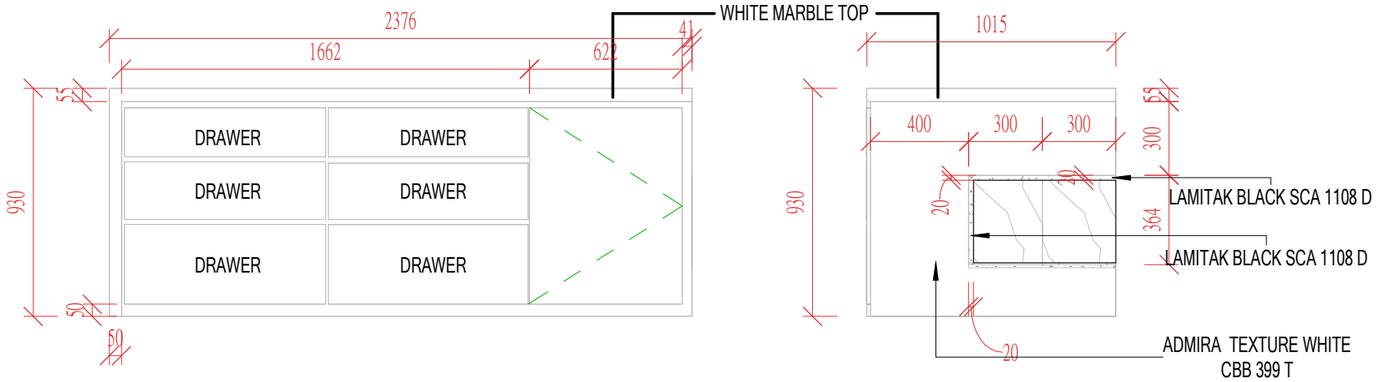

MDP
INTERIOR DESIGN

GENERAL NOTE

The above drawing are for reference only .
All detail will be decided by owner or the contractor to make final decision

以上图纸仅供参考.
所有细节均以业主或承包商的最终决定为准。

PROJECT NAME

BANGLOW


DRAWING NO.

PROJECT TITLE


SPOT PLAN DRY KITCHEN ISLAND

日期


REVISION

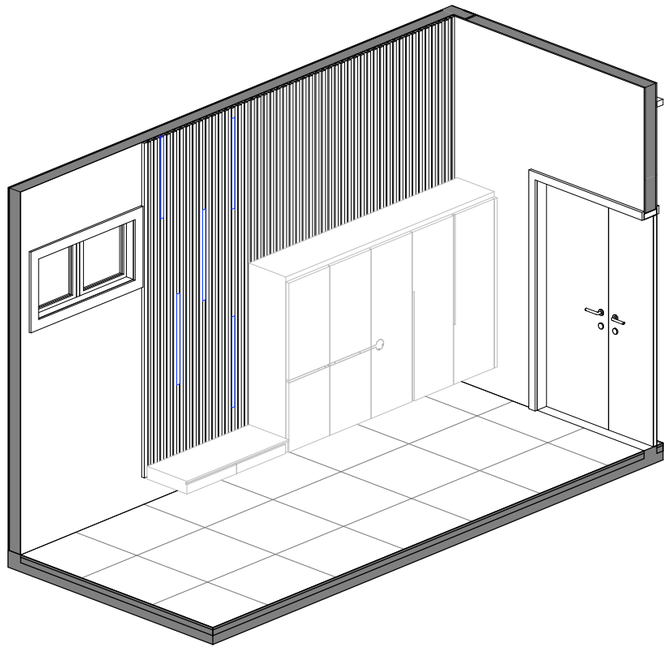

1 3D ENTRANCE SHOE CABINET
Scale

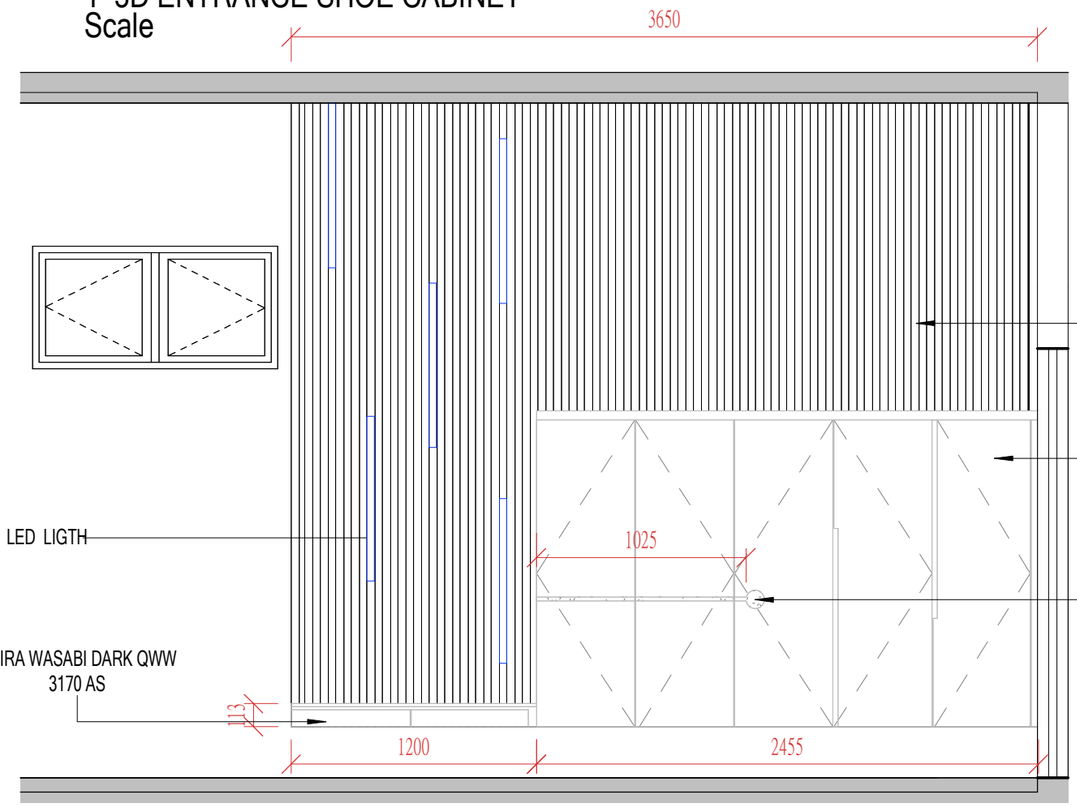


1 - D ENTRANCE SHOE CABINET
Scale1 : 30

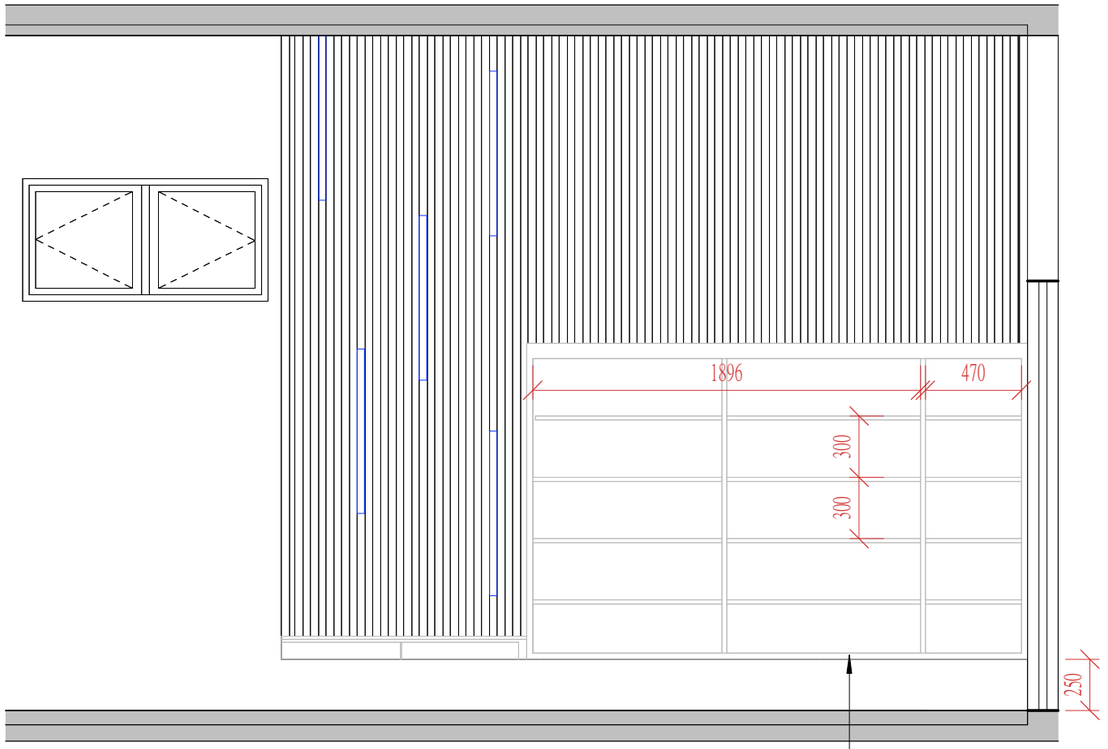


1 - D ENTRANCE SHOE CABINET INTERNAL
Scale1 : 30


MDP INTERIOR DESIGN	GENERAL NOTE The above drawing are for reference only . All detail will be decided by owner or the contractor to make final decision 以上图纸仅供参考. 所有细节均以业主或承包商的最终决定为准。	PROJECT NAME BANGLOW	DRAWING NO.	PROJECT TITLE ELEVATION ENTRANCE SHOE CABINET	日期 REVISION

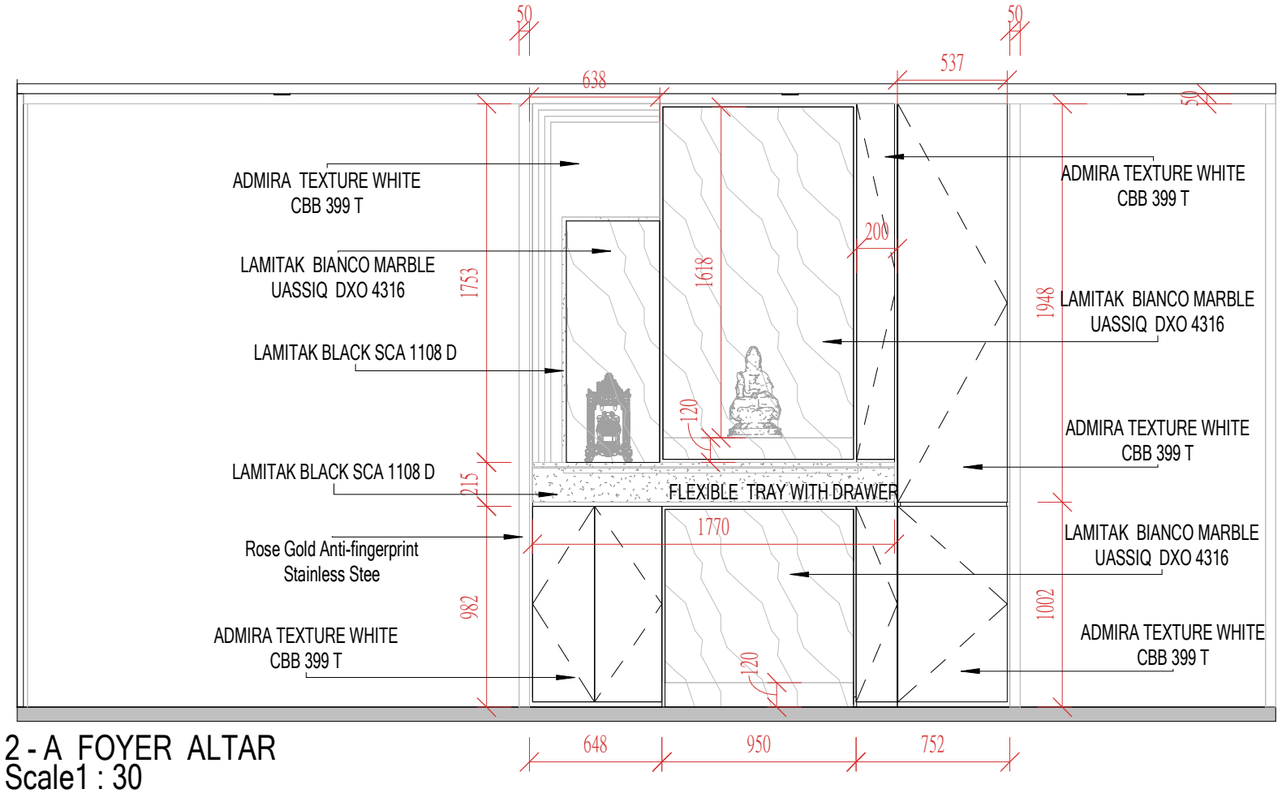


2 - A FOYER ALTAR
Scale1 : 30

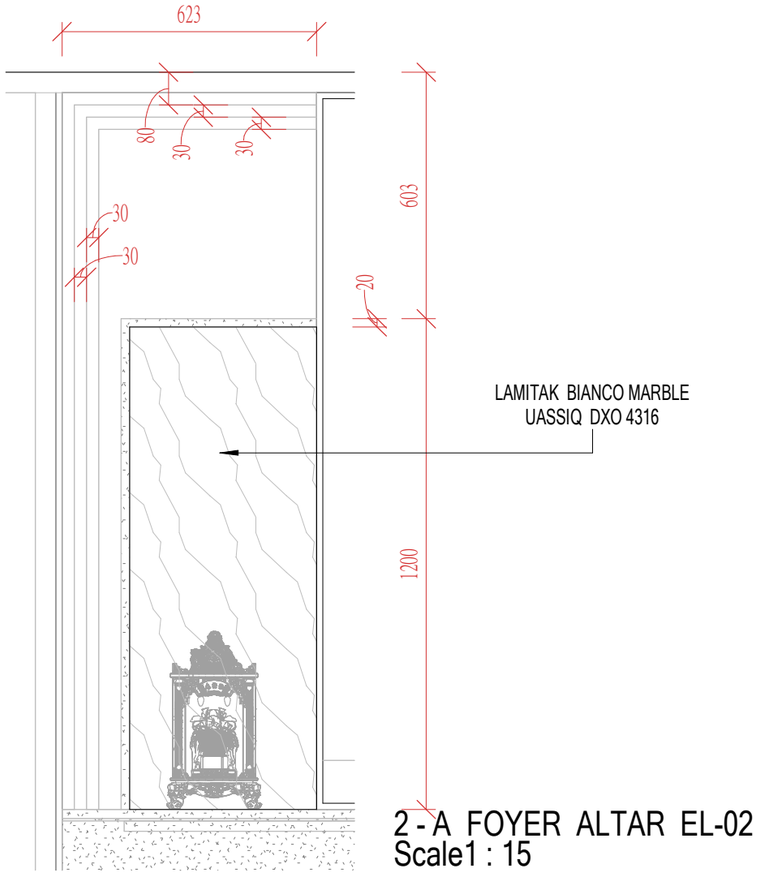

2 - A FOYER ALTAR EL-02
Scale1 : 15

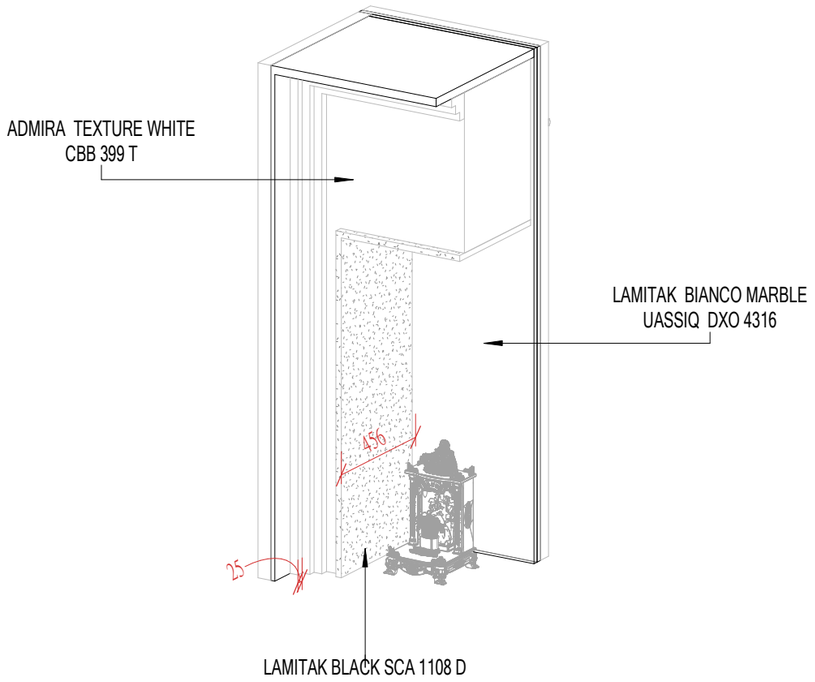

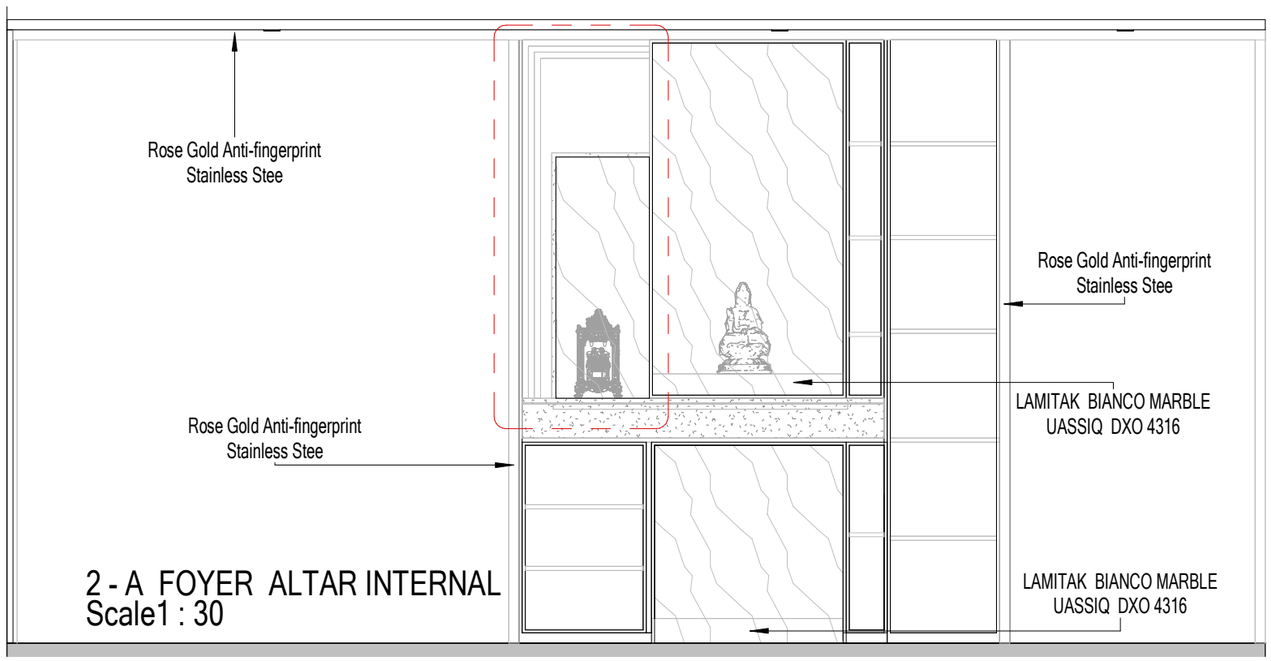

2 - A FOYER ALTAR INTERNAL
Scale1 : 30

MDP
INTERIOR DESIGN

GENERAL NOTE

The above drawing are for reference only .
All detail will be decided by owner or the contractor to make final decision

以上图纸仅供参考.
所有细节均以业主或承包商的最终决定为准。

PROJECT NAME

BANGLOW


DRAWING NO.

PROJECT TITLE


ELEVATION FOYER ALTAR

日期


REVISION

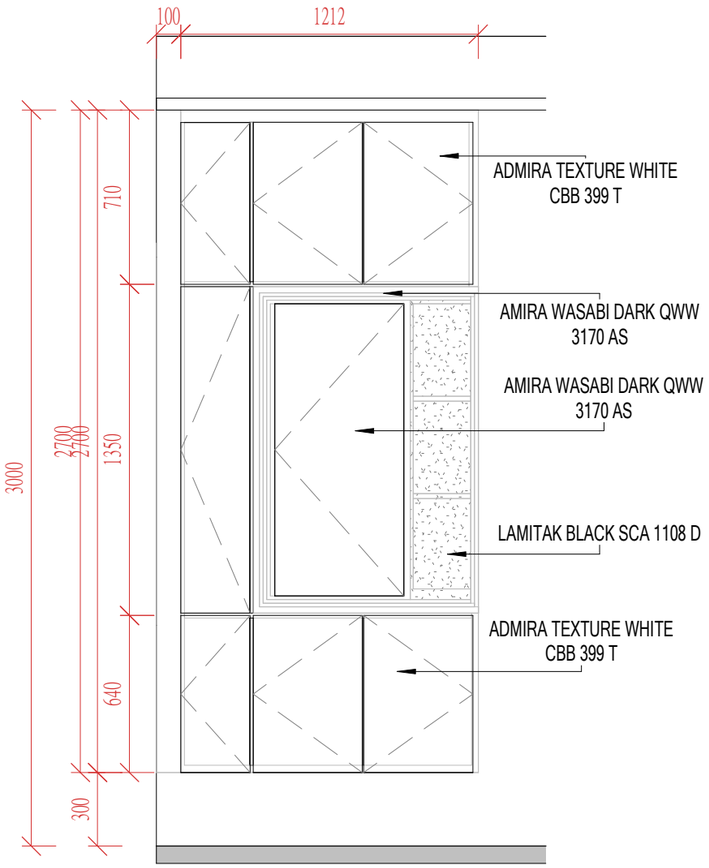


2 - C FOYER DB CABINET
Scale 1 : 25

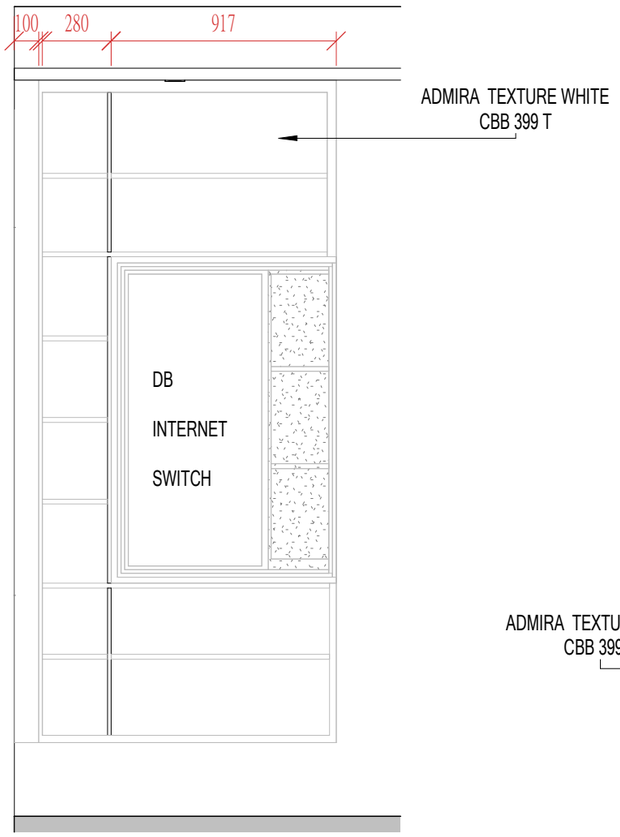

2 - C FOYER DB CABINET INTERNAL
Scale 1 : 25

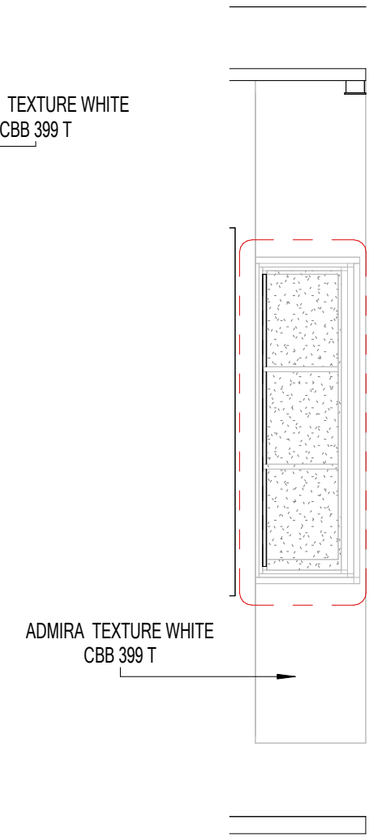

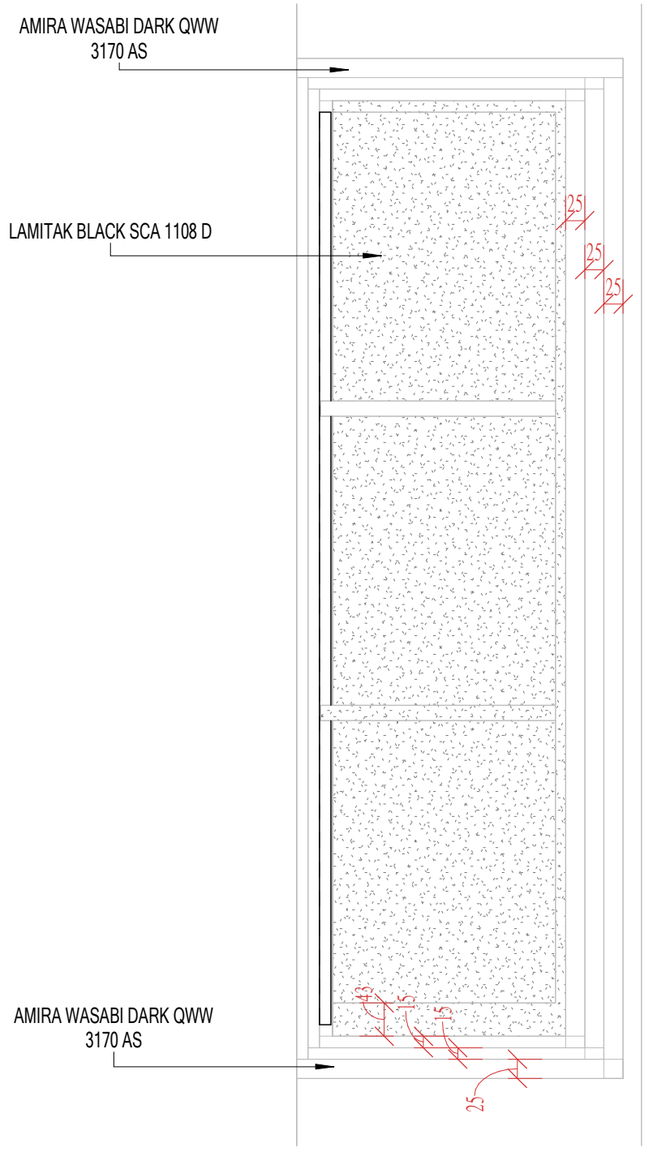

2 - B FOYER DB CABINET - 11.EL.03
Scale1 : 8

MDP
INTERIOR DESIGN

GENERAL NOTE

The above drawing are for reference only .
All detail will be decided by owner or the contractor to make final decision

以上图纸仅供参考.
所有细节均以业主或承包商的最终决定为准。

PROJECT NAME

BANGLOW


DRAWING NO.

PROJECT TITLE

ELEVATION FOYER D/B CABINET

日期

REVISION

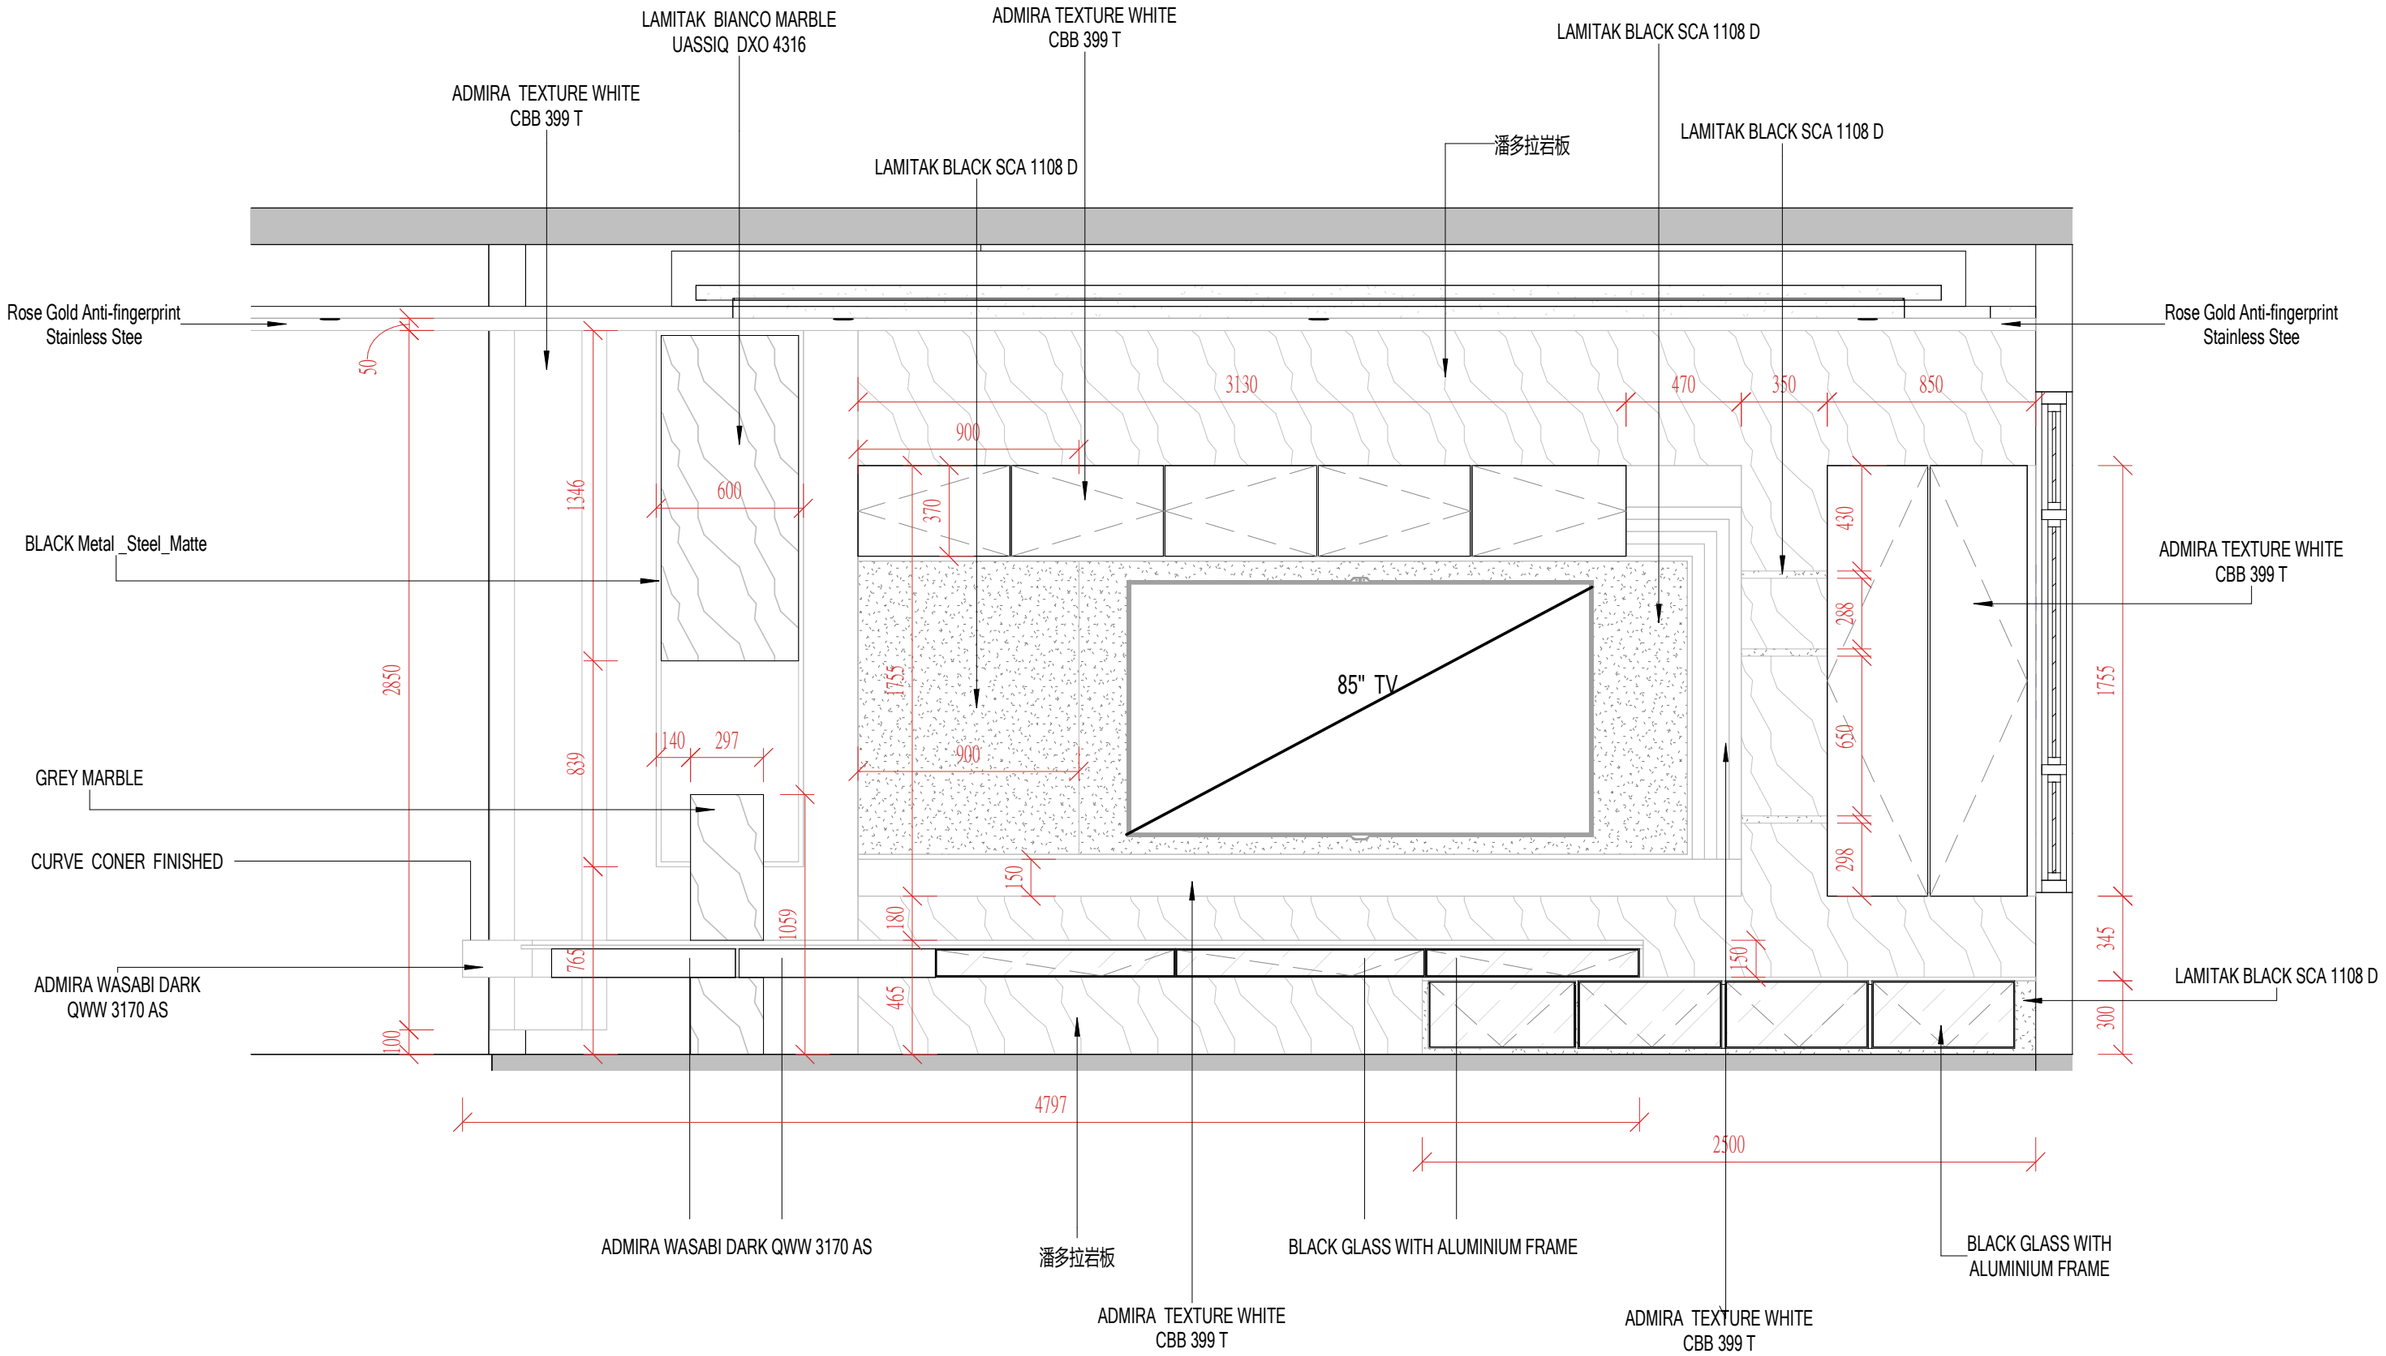

MDP
INTERIOR DESIGN

GENERAL NOTE

The above drawing are for reference only .
All detail will be decided by owner or the contractor to make final decision

以上图纸仅供参考.
所有细节均以业主或承包商的最终决定为准。

PROJECT NAME

BANGLOW

DRAWING NO.


PROJECT TITLE


ELEVATION LIVING TV CABINET 1


日期

REVISION

3 - A LIVING TV CABINET INTERNAL
Scale1 : 15

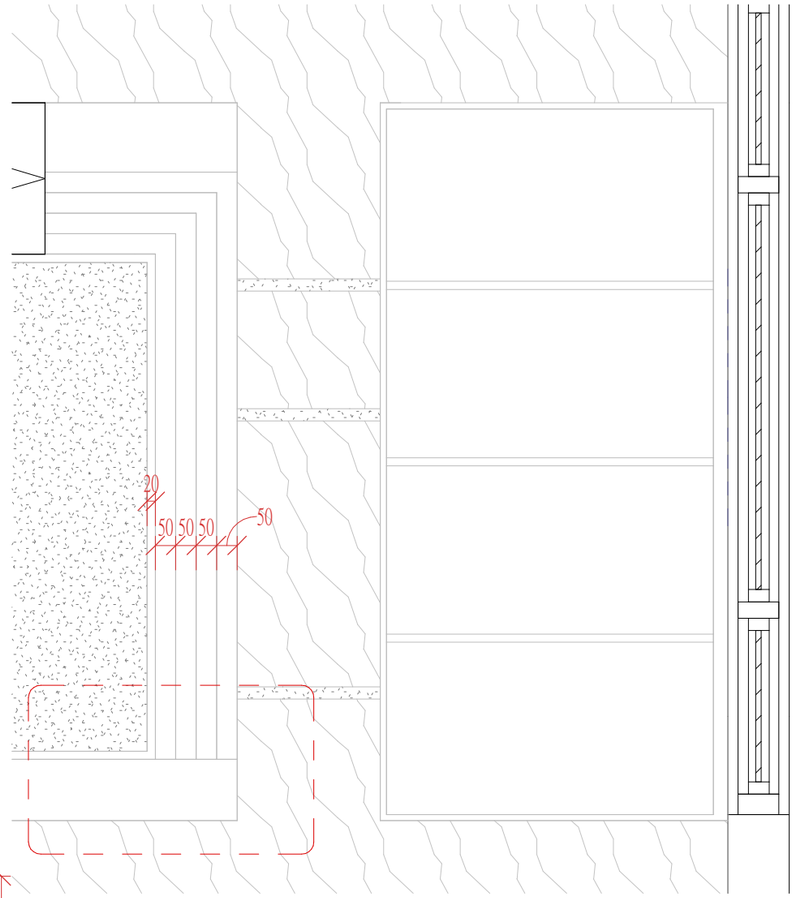

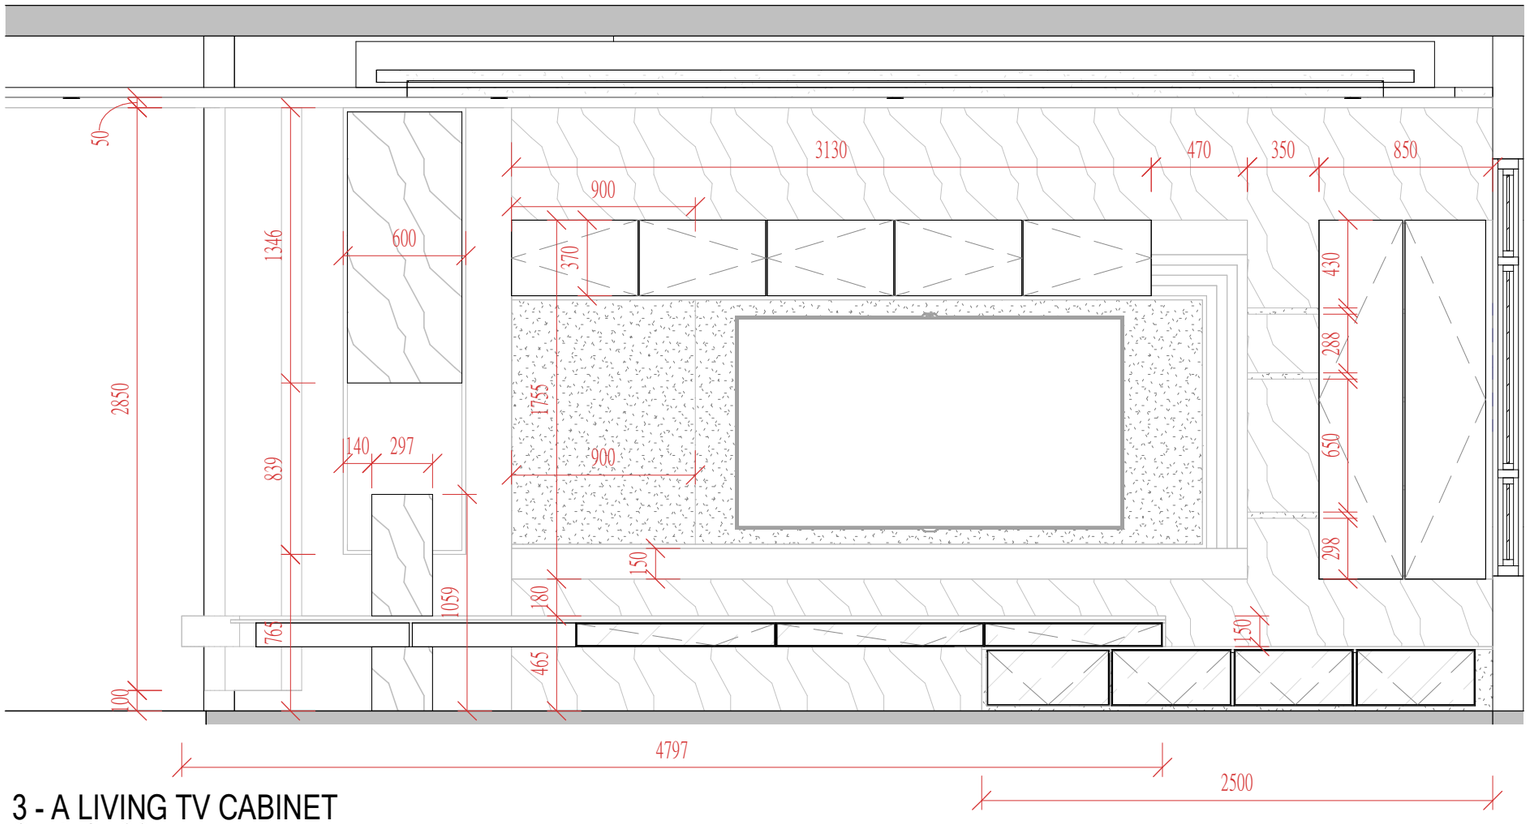

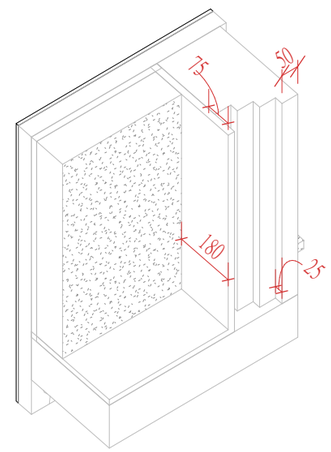

3 - A LIVING TV CABINET
Scale1 : 30

MDP
INTERIOR DESIGN

GENERAL NOTE

The above drawing are for reference only .
All detail will be decided by owner or the contractor to make final decision

以上图纸仅供参考.
所有细节均以业主或承包商的最终决定为准。

PROJECT NAME

BANGLOW


DRAWING NO.

PROJECT TITLE

ELEVATION LIVING TV CABINET

日期

REVISION

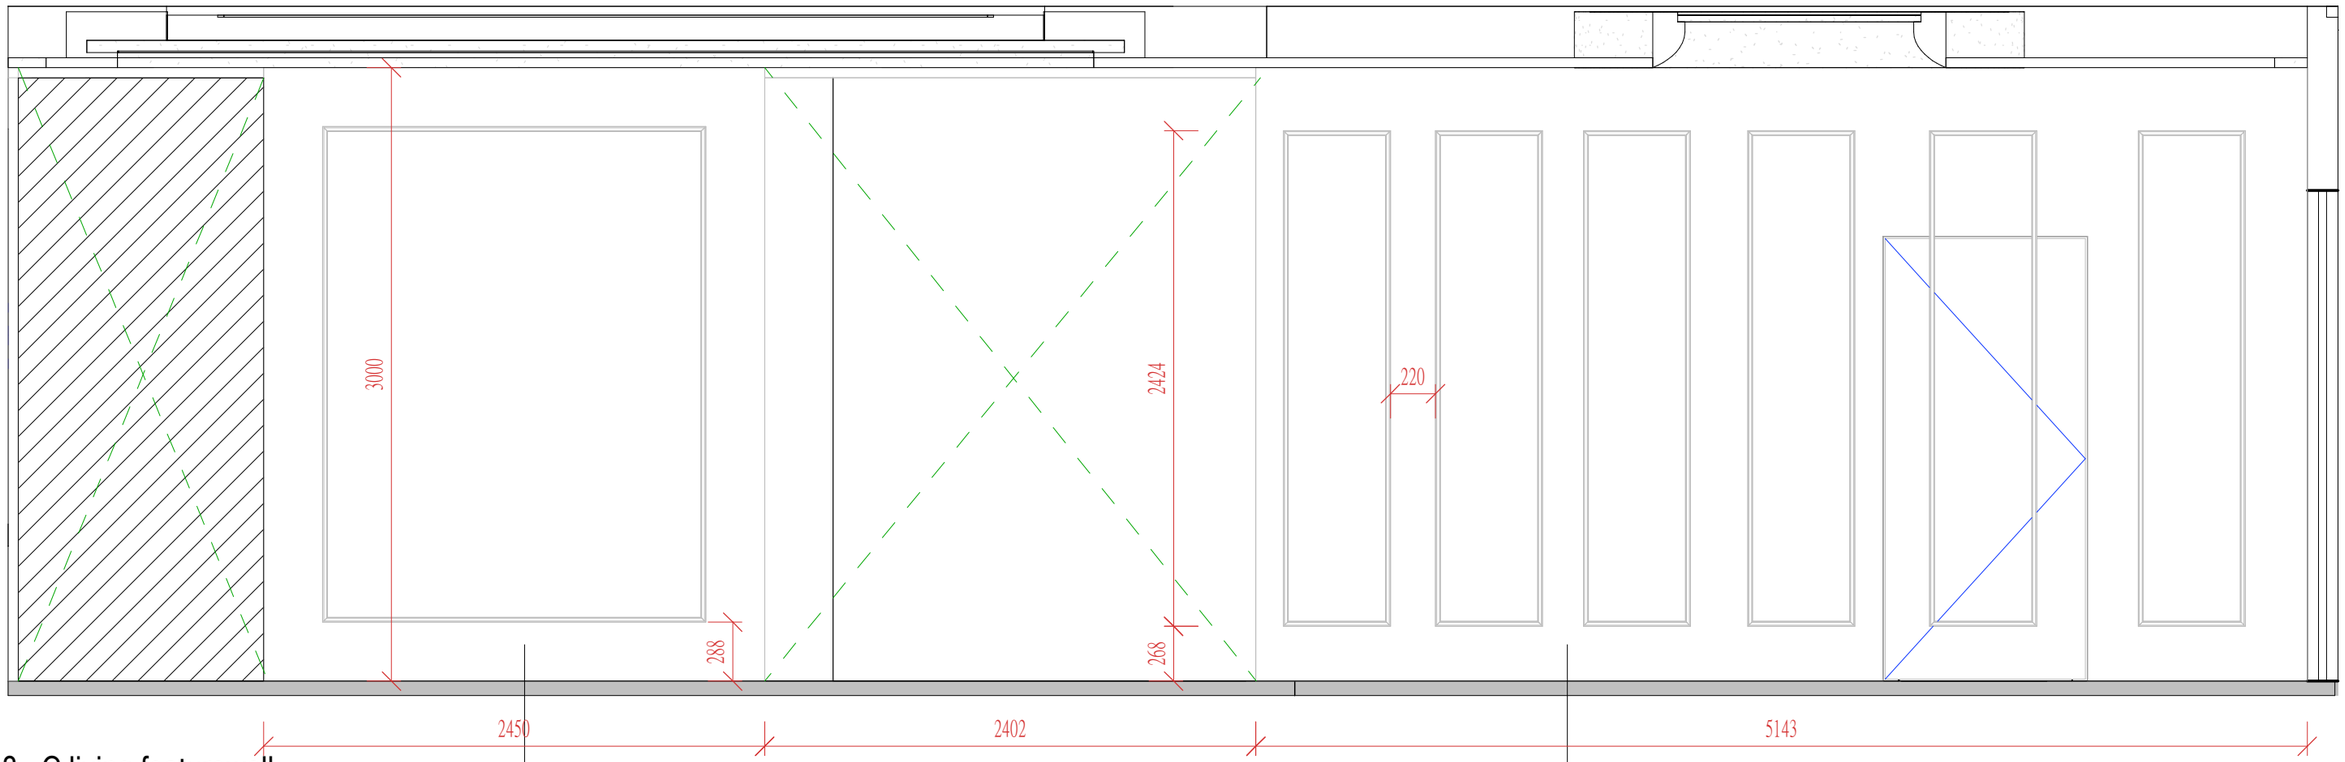

3 - C living featurewall
Scale1 : 30

Feature wall solid wood moulding
to select in spray paint white colour finished

MDP
INTERIOR DESIGN

GENERAL NOTE

The above drawing are for reference only .
All detail will be decided by owner or the contractor to make final decision

以上图纸仅供参考.
所有细节均以业主或承包商的最终决定为准。

PROJECT NAME

BANGLOW


DRAWING NO.

PROJECT TITLE


ELEVATION LIVING FEATUREWALL

日期

REVISION

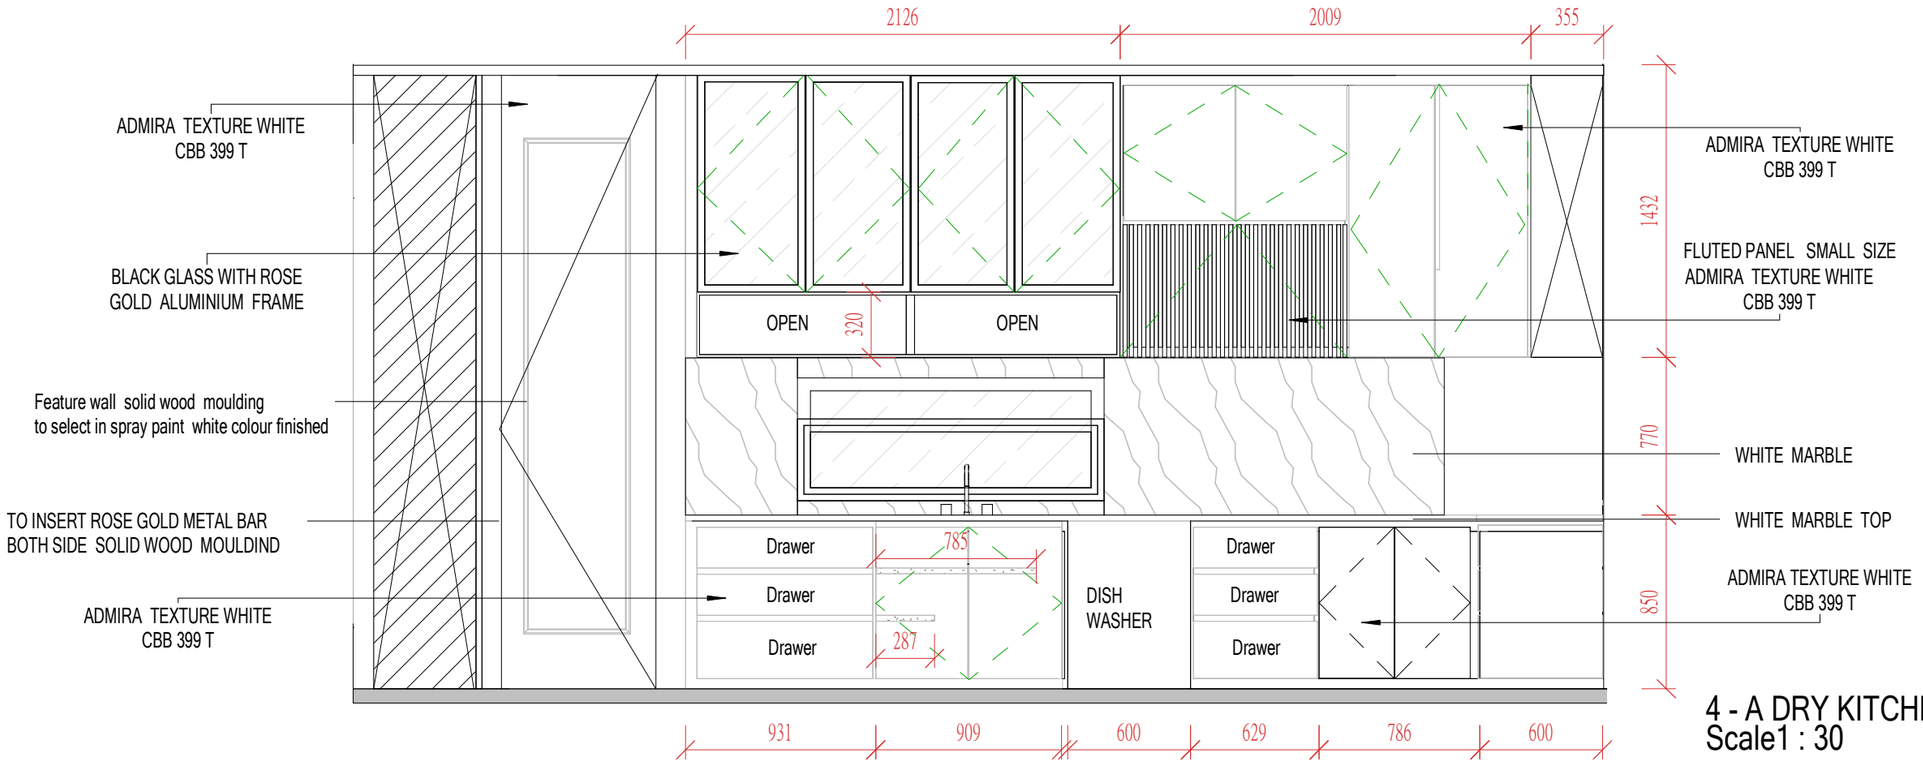

4 - A DRY KITCHEN
Scale1 : 30

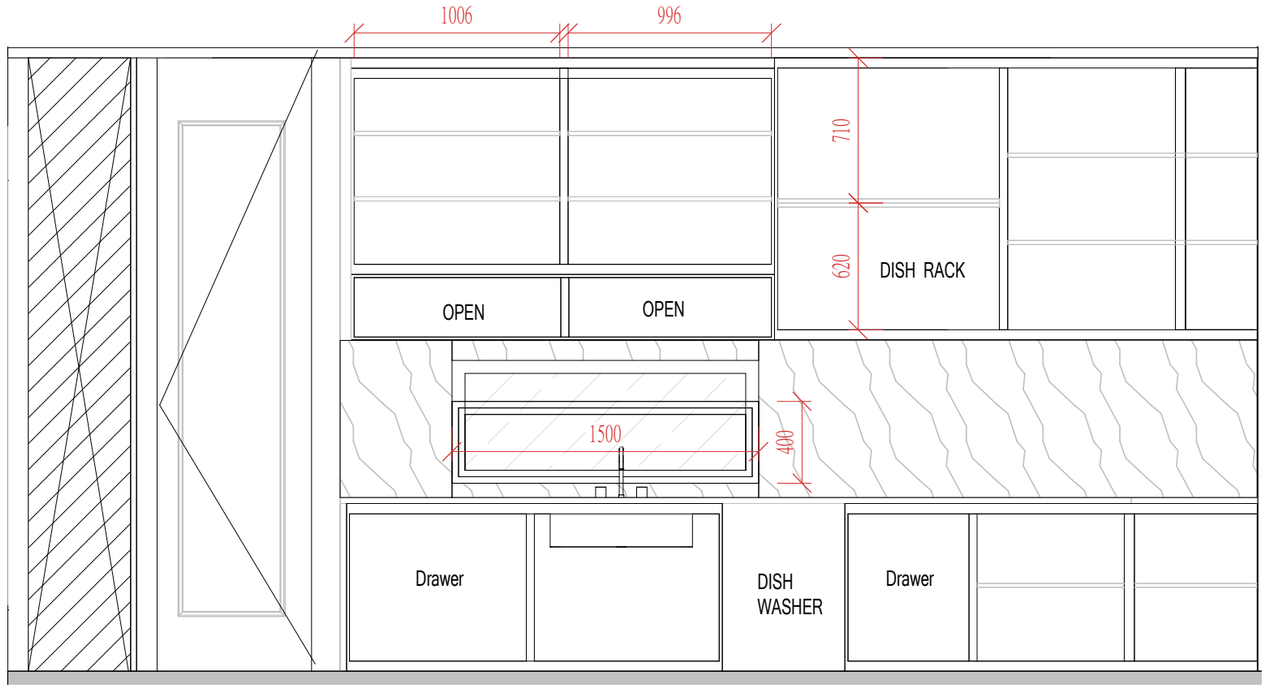

4 - A DRY KITCHEN INTERNAL
Scale1 : 30

MDP
INTERIOR DESIGN

GENERAL NOTE

The above drawing are for reference only .
All detail will be decided by owner or the contractor to make final decision

以上图纸仅供参考.
所有细节均以业主或承包商的最终决定为准。

PROJECT NAME

BANGLOW


DRAWING NO.

PROJECT TITLE

ELEVATION KITCHEN A

日期

REVISION

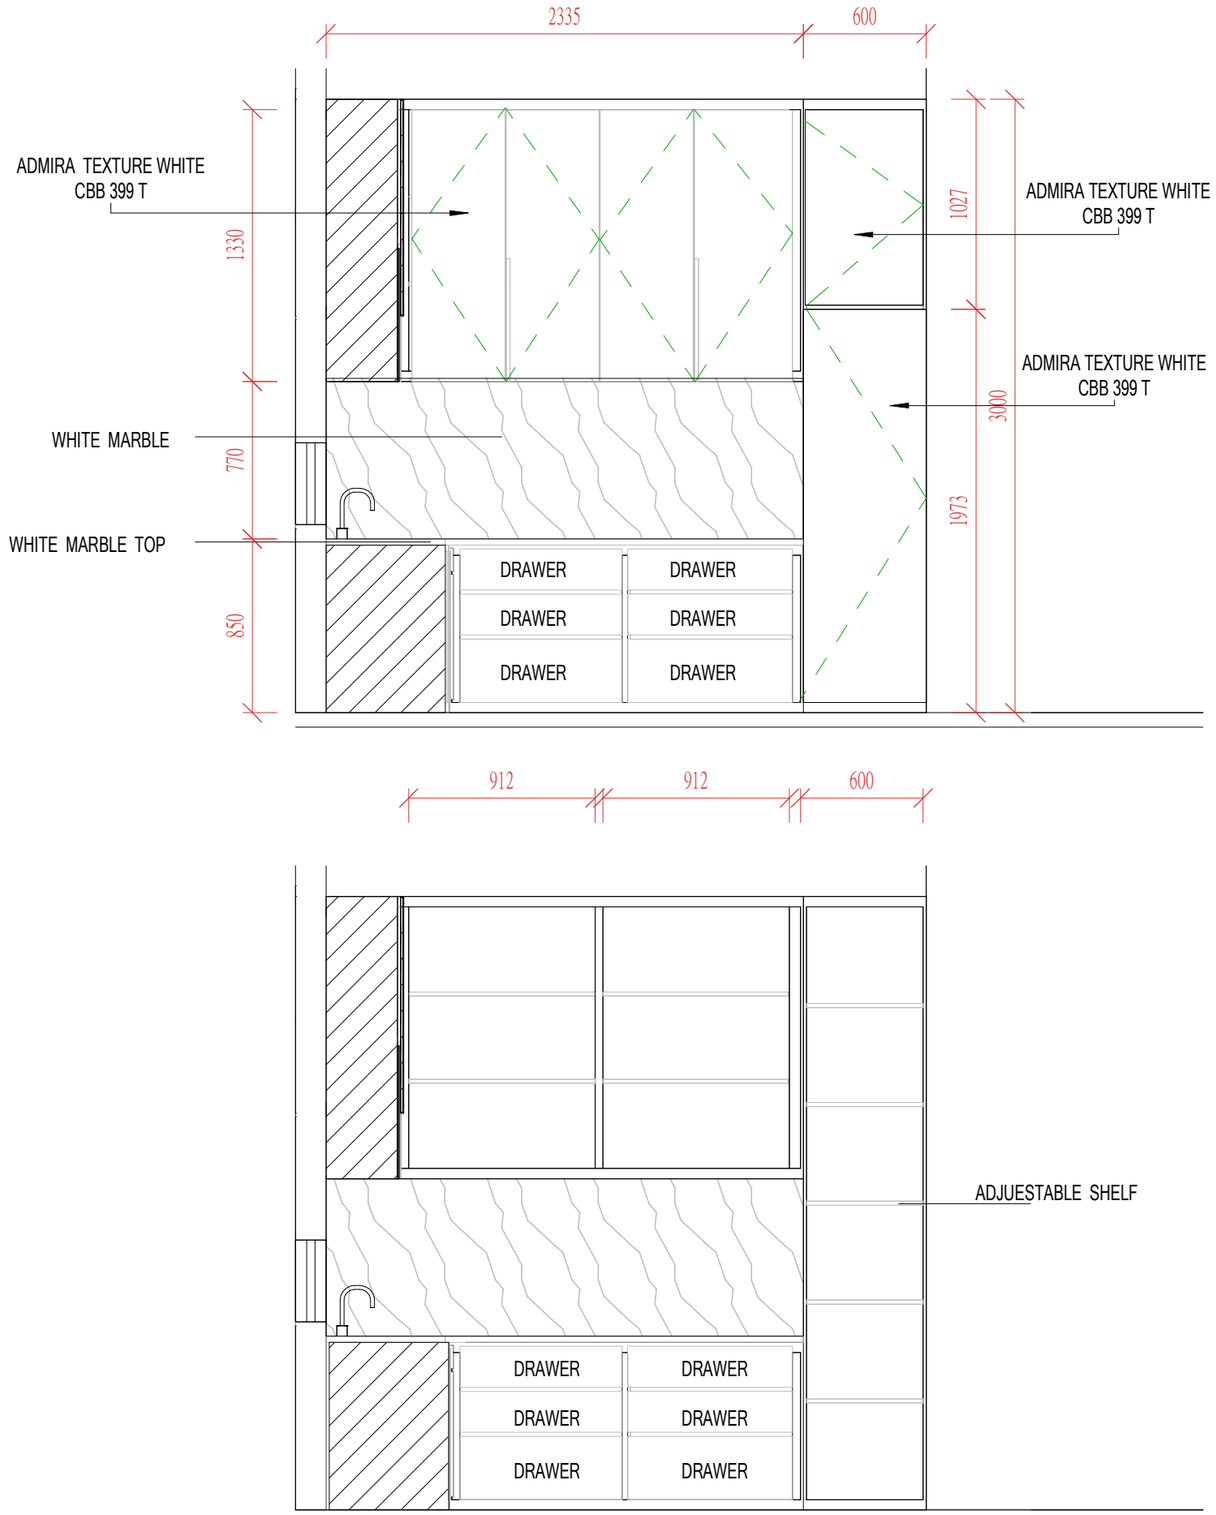

4 - B DRY KITCHEN
Scale1 : 30

4 - B DRY KITCHEN INTERNAL
Scale1 : 30

MDP
INTERIOR DESIGN

GENERAL NOTE

The above drawing are for reference only .
All detail will be decided by owner or the contractor to make final decision

以上图纸仅供参考.
所有细节均以业主或承包商的最终决定为准。

PROJECT NAME

BANGLOW


DRAWING NO.

PROJECT TITLE


ELEVATION KITCHEN B

日期

REVISION

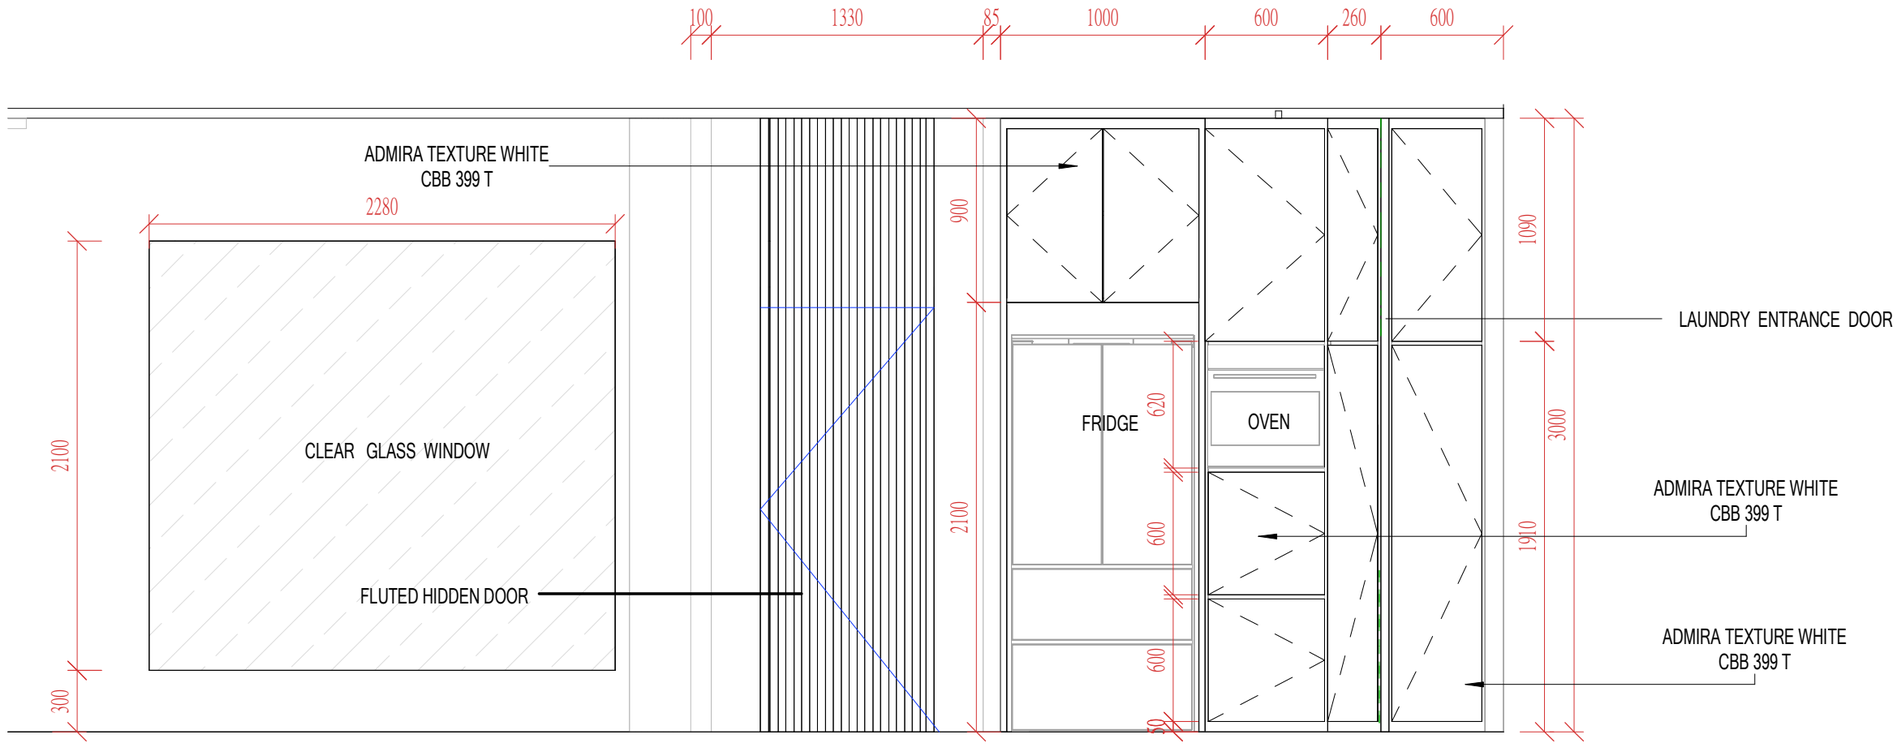

4 - D DRY KITCHEN
Scale1 : 30

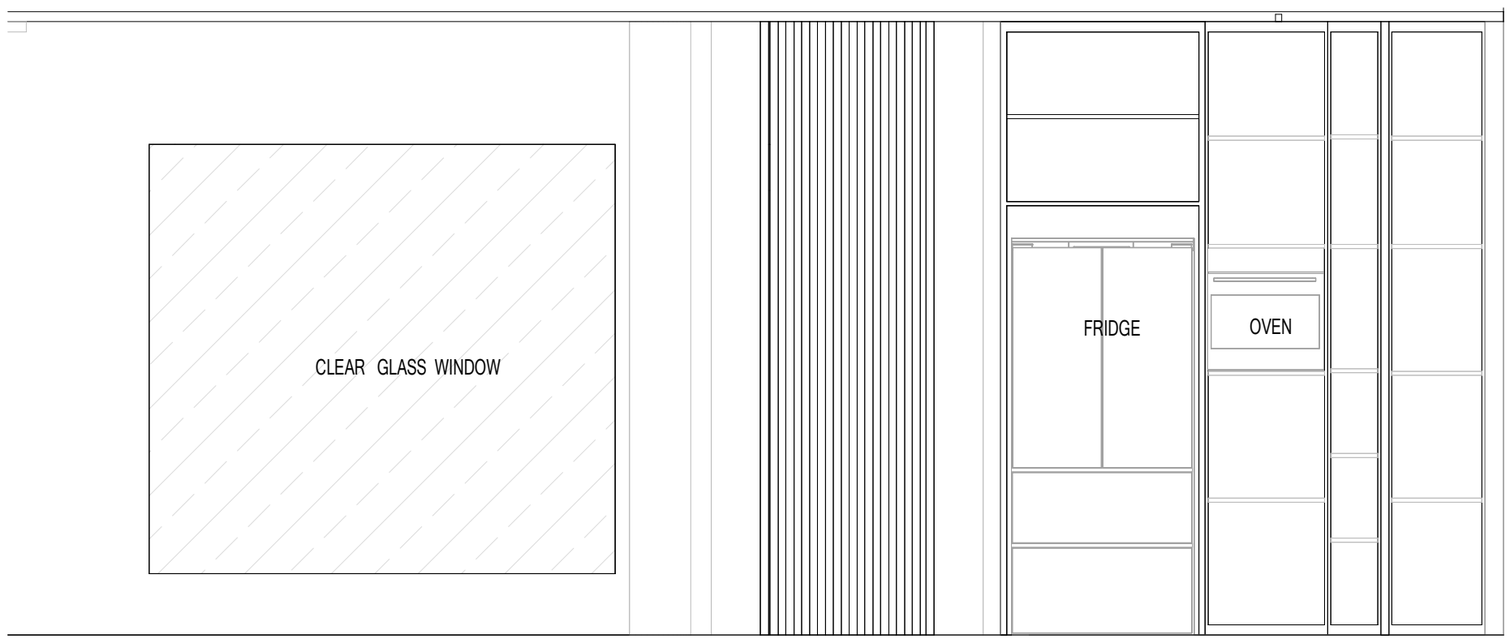

4 - D DRY KITCHEN INTERNAL
Scale1 : 30

MDP
INTERIOR DESIGN

GENERAL NOTE

The above drawing are for reference only .
All detail will be decided by owner or the contractor to make final decision

以上图纸仅供参考.
所有细节均以业主或承包商的最终决定为准。

PROJECT NAME

BANGLOW


DRAWING NO.

PROJECT TITLE


ELEVATION KITCHEN D

日期

REVISION

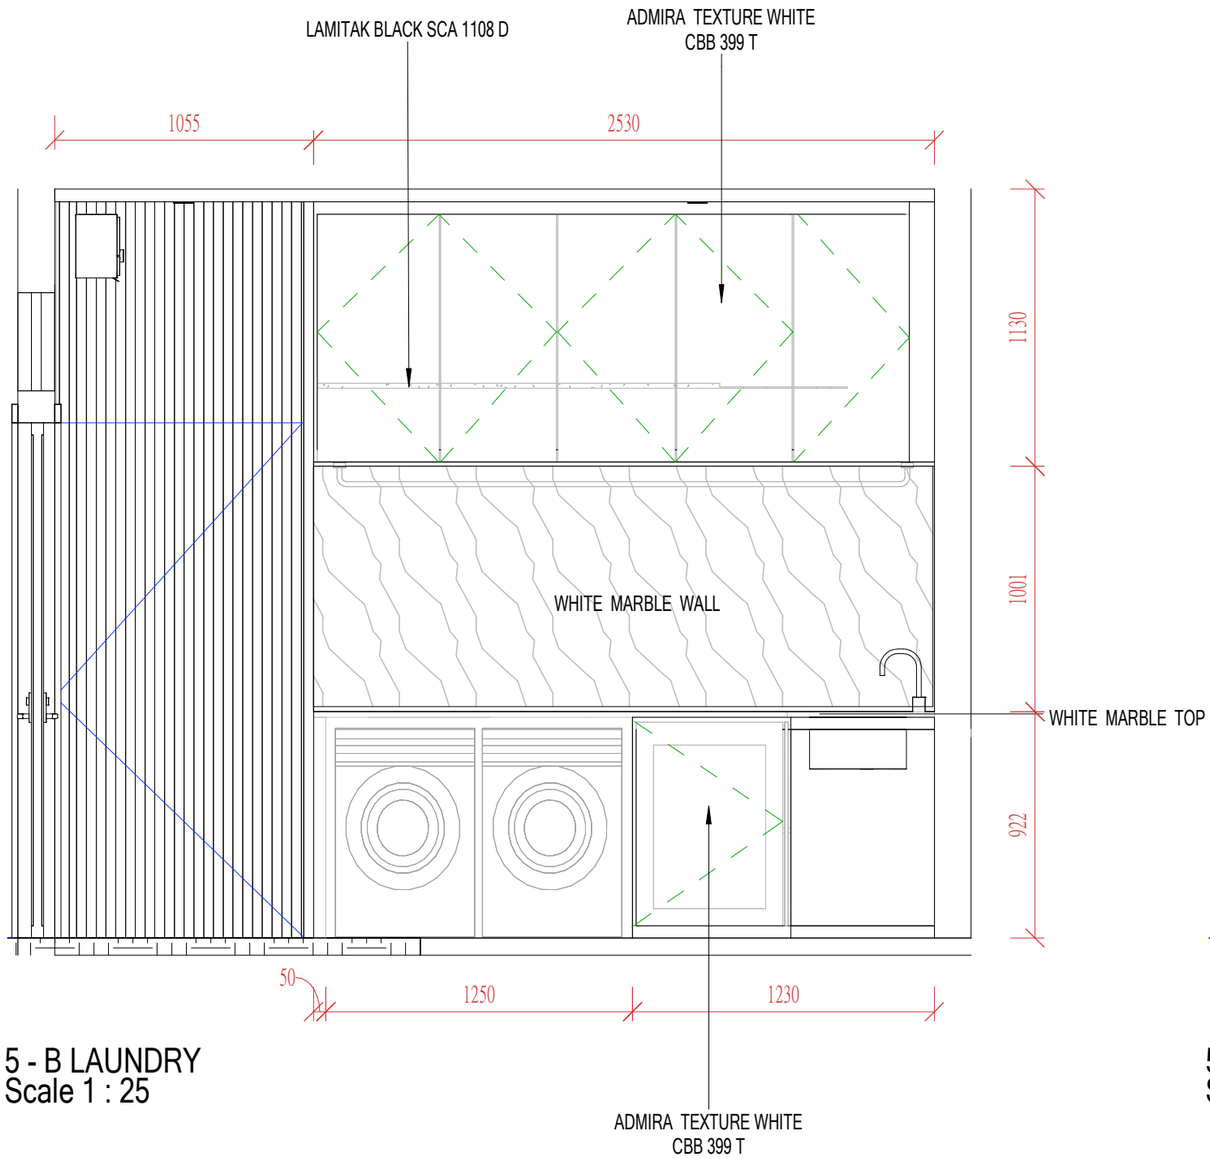

5 - B LAUNDRY
Scale 1 : 25

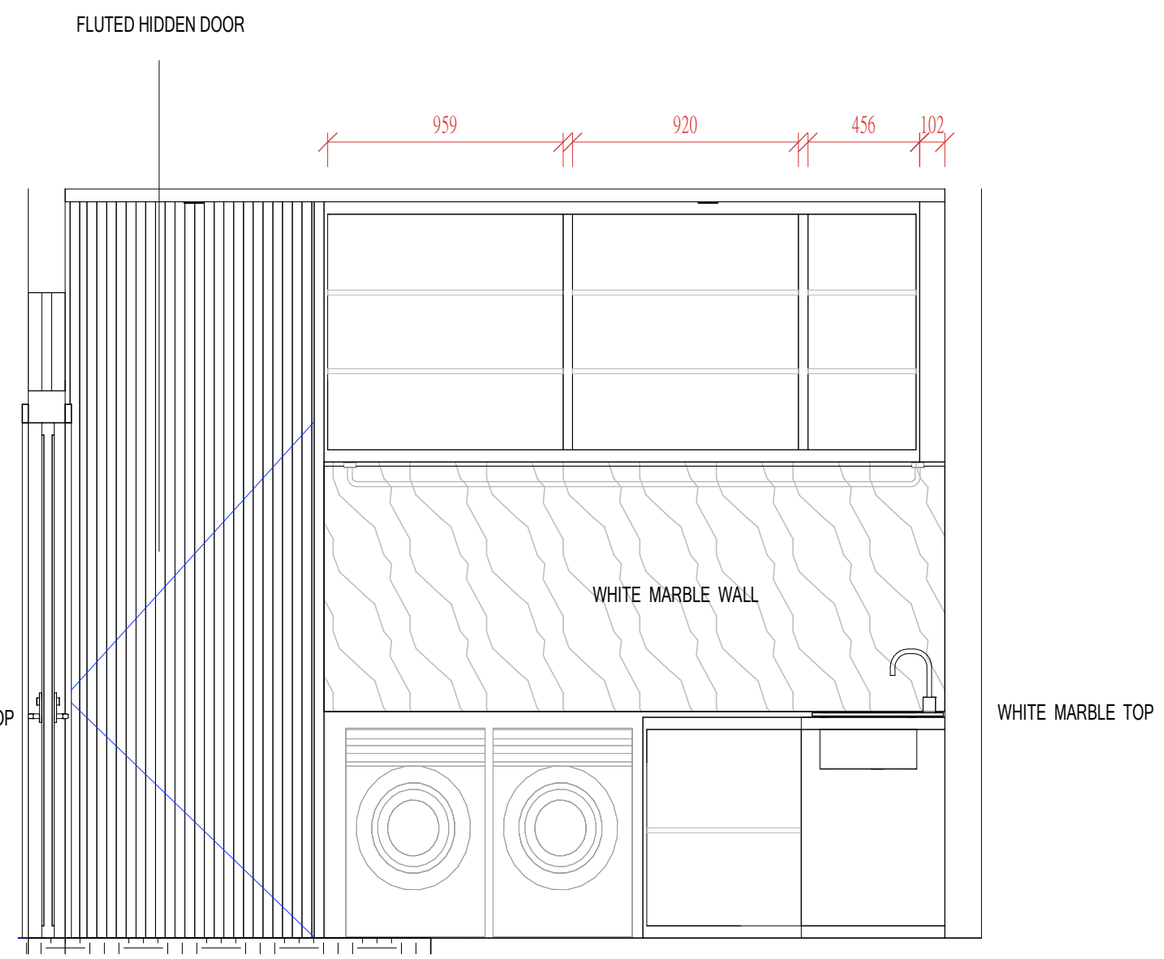

5 - B LAUNDRY INTERNAL
Scale 1 : 25

MDP
INTERIOR DESIGN

GENERAL NOTE

The above drawing are for reference only .
All detail will be decided by owner or the contractor to make final decision

以上图纸仅供参考.
所有细节均以业主或承包商的最终决定为准。

PROJECT NAME

BANGLOW


DRAWING NO.

PROJECT TITLE


ELEVATION LAUNDRY B

日期

REVISION

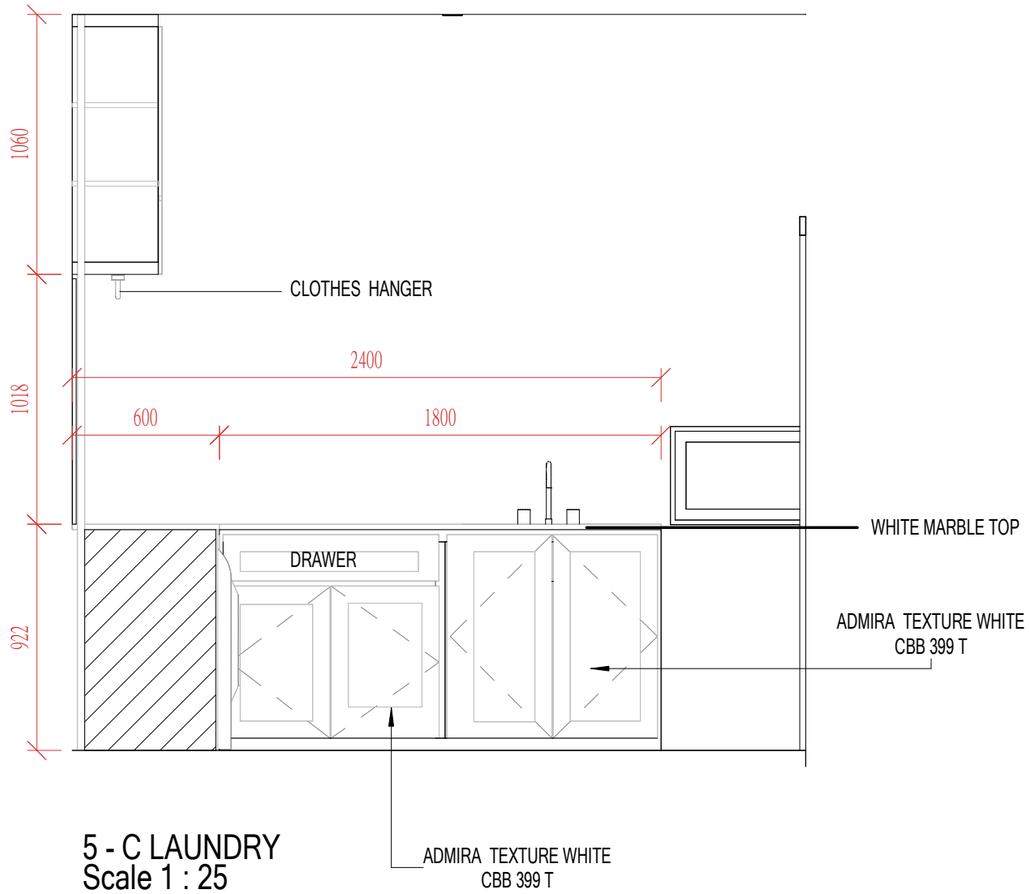

5 - C LAUNDRY
Scale 1 : 25

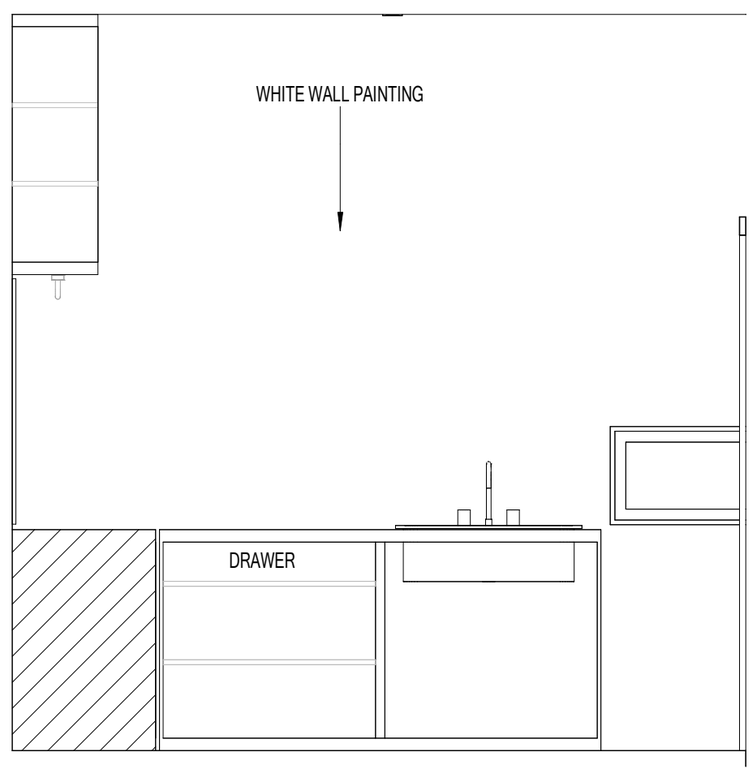

5 - C LAUNDRY INTERNAL
Scale 1 : 25

MDP
INTERIOR DESIGN

GENERAL NOTE

The above drawing are for reference only .
All detail will be decided by owner or the contractor to make final decision

以上图纸仅供参考.
所有细节均以业主或承包商的最终决定为准。

PROJECT NAME

BANGLOW


DRAWING NO.

PROJECT TITLE


ELEVATION LAUNDRY C

日期

REVISION

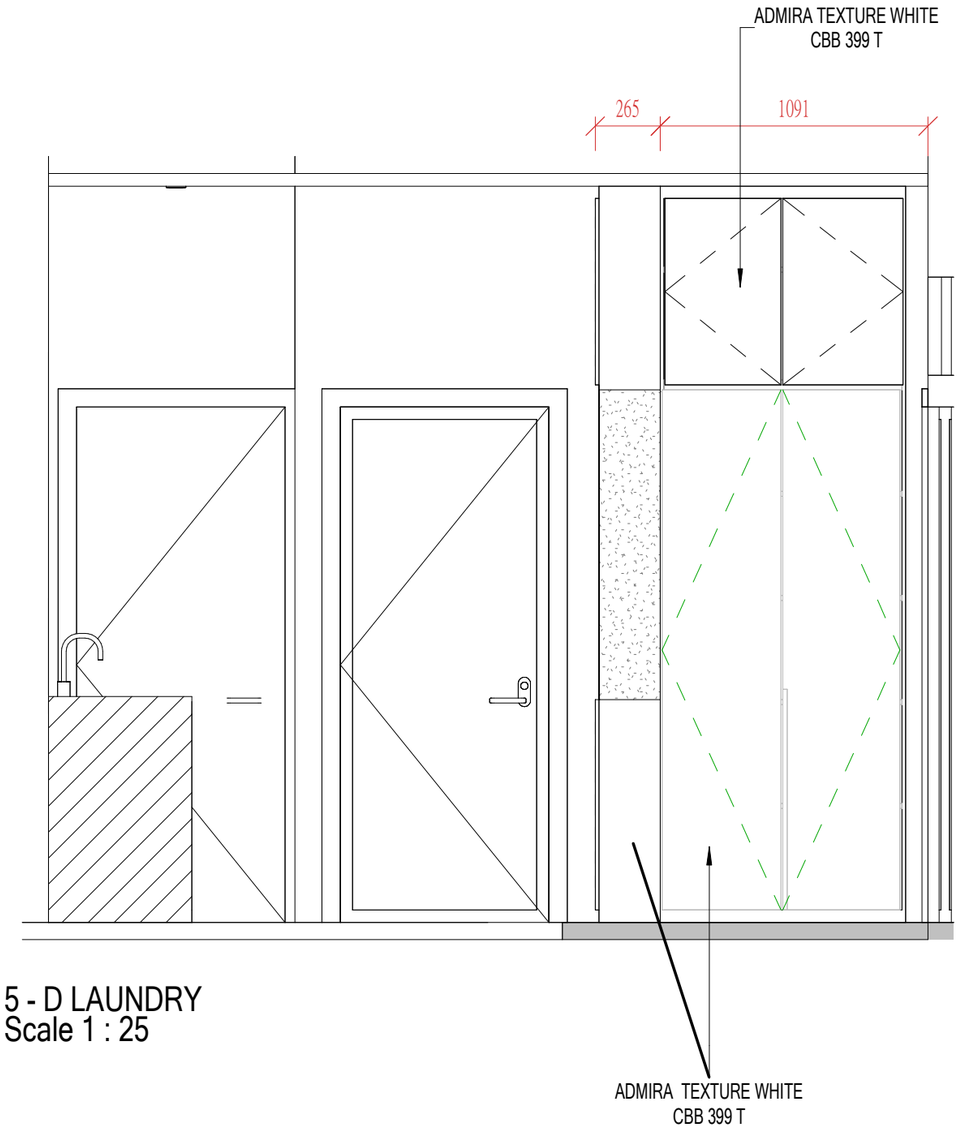

5 - D LAUNDRY
Scale 1 : 25

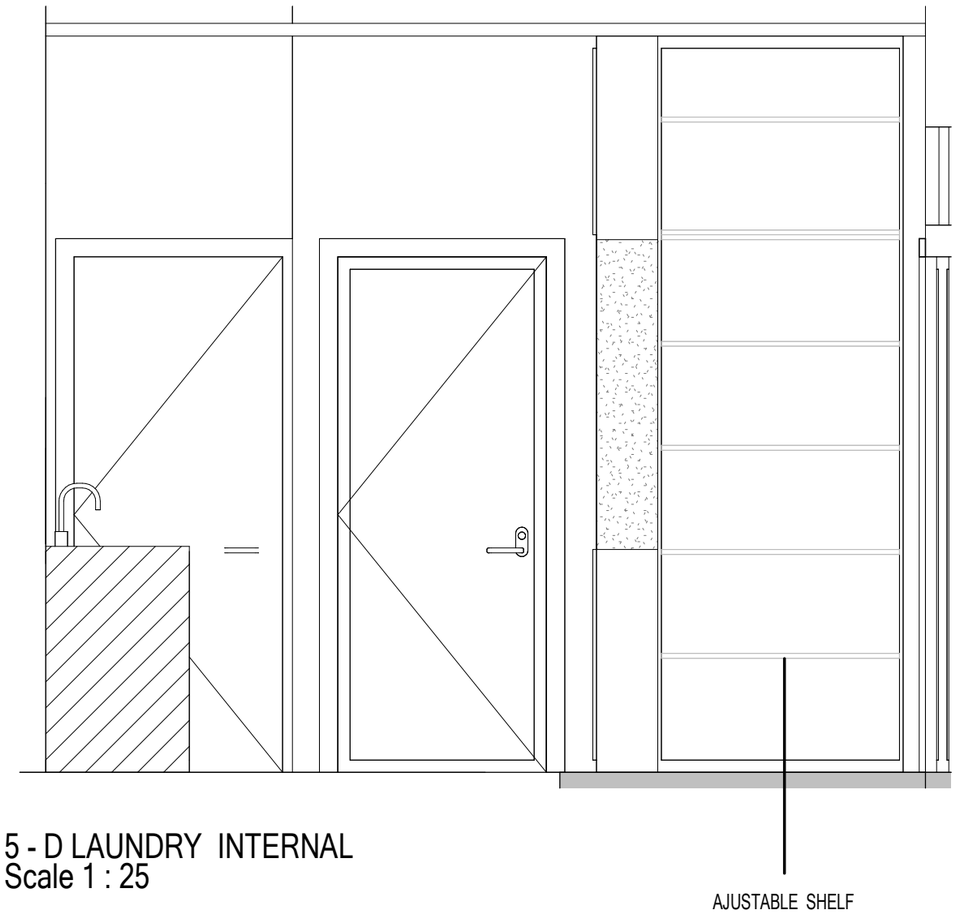

5 - D LAUNDRY INTERNAL
Scale 1 : 25

MDP
INTERIOR DESIGN

GENERAL NOTE

The above drawing are for reference only .
All detail will be decided by owner or the contractor to make final decision

以上图纸仅供参考.
所有细节均以业主或承包商的最终决定为准。

PROJECT NAME

BANGLOW


DRAWING NO.

PROJECT TITLE


ELEVATION LAUNDRY D

日期

REVISION

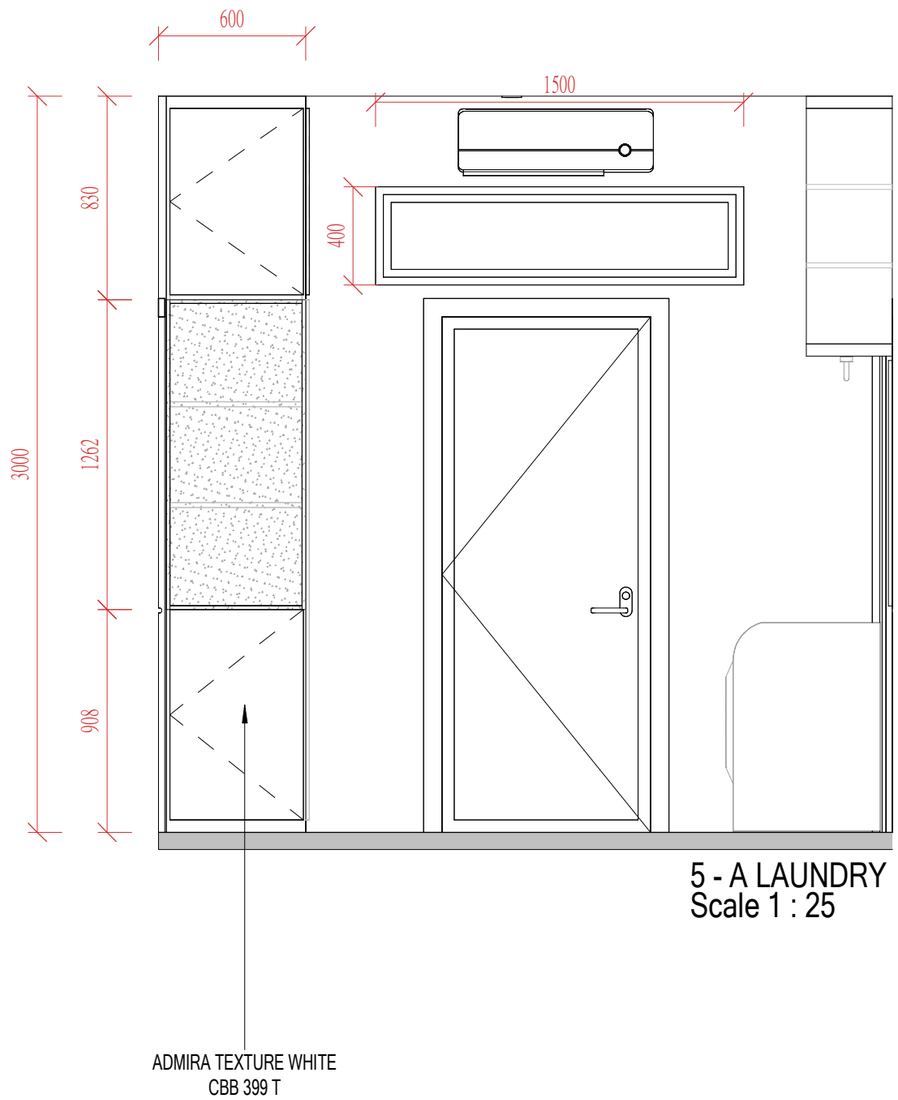

5 - A LAUNDRY
Scale 1 : 25

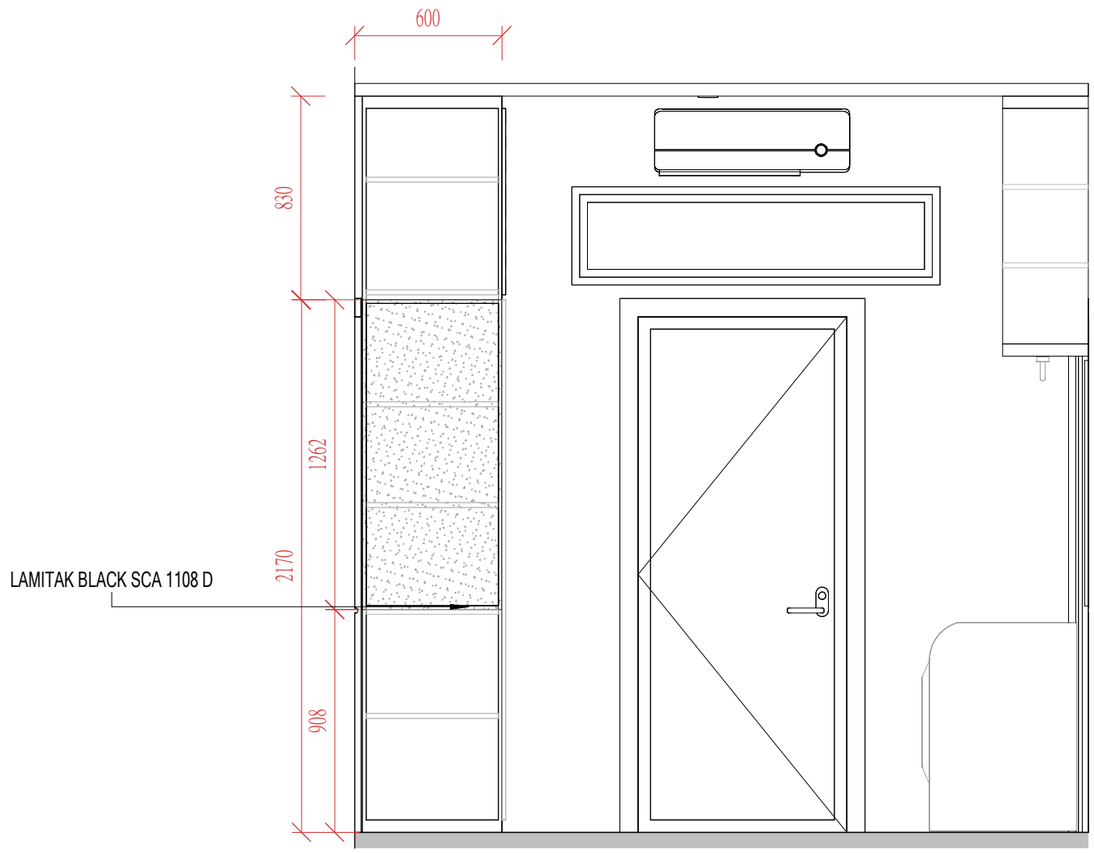

5 - A LAUNDRY INTERNAL
Scale 1 : 25

MDP
INTERIOR DESIGN

GENERAL NOTE

The above drawing are for reference only .
All detail will be decided by owner or the contractor to make final decision

以上图纸仅供参考.
所有细节均以业主或承包商的最终决定为准。

PROJECT NAME

BANGLOW


DRAWING NO.

PROJECT TITLE


ELEVATION LAUNDRY A

日期

REVISION

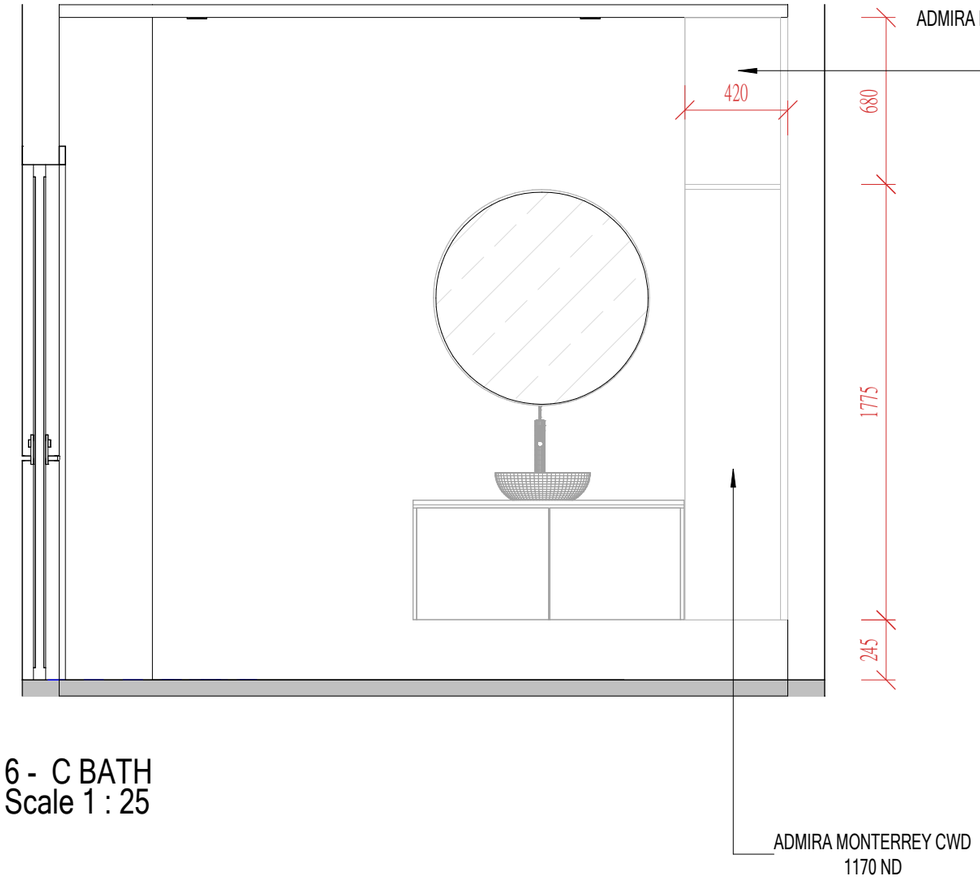


6 - C BATH
Scale 1 : 25

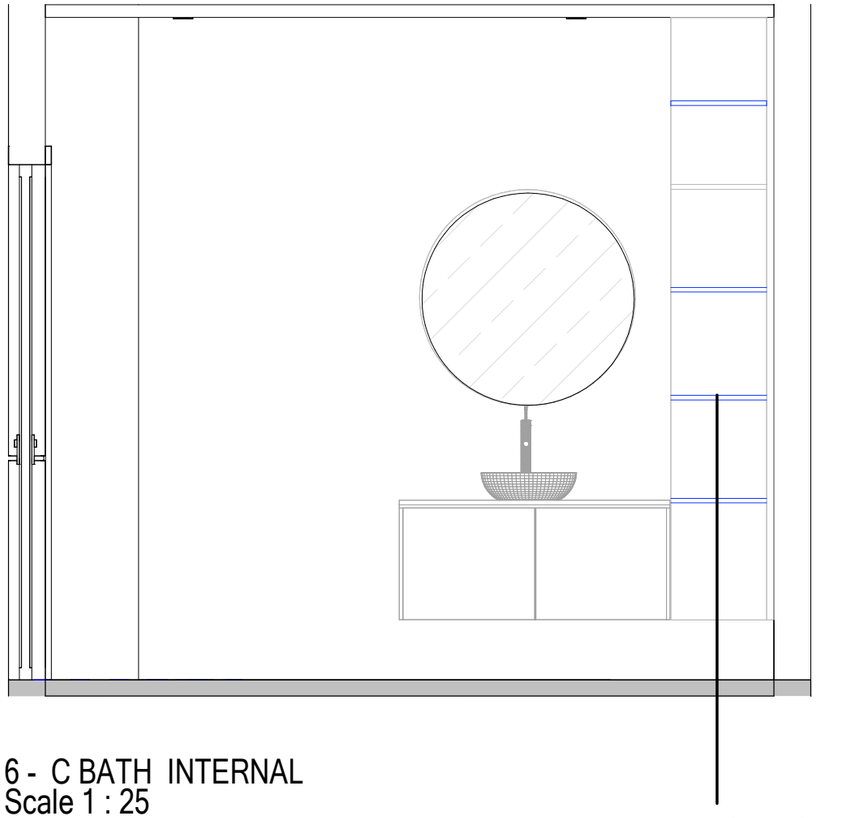


6 - C BATH INTERNAL
Scale 1 : 25

MDP INTERIOR DESIGN	GENERAL NOTE The above drawing are for reference only . All detail will be decided by owner or the contractor to make final decision 以上图纸仅供参考. 所有细节均以业主或承包商的最终决定为准。	PROJECT NAME BANGLOW	DRAWING NO.	PROJECT TITLE ELEVATION BATH D 日期 REVISION

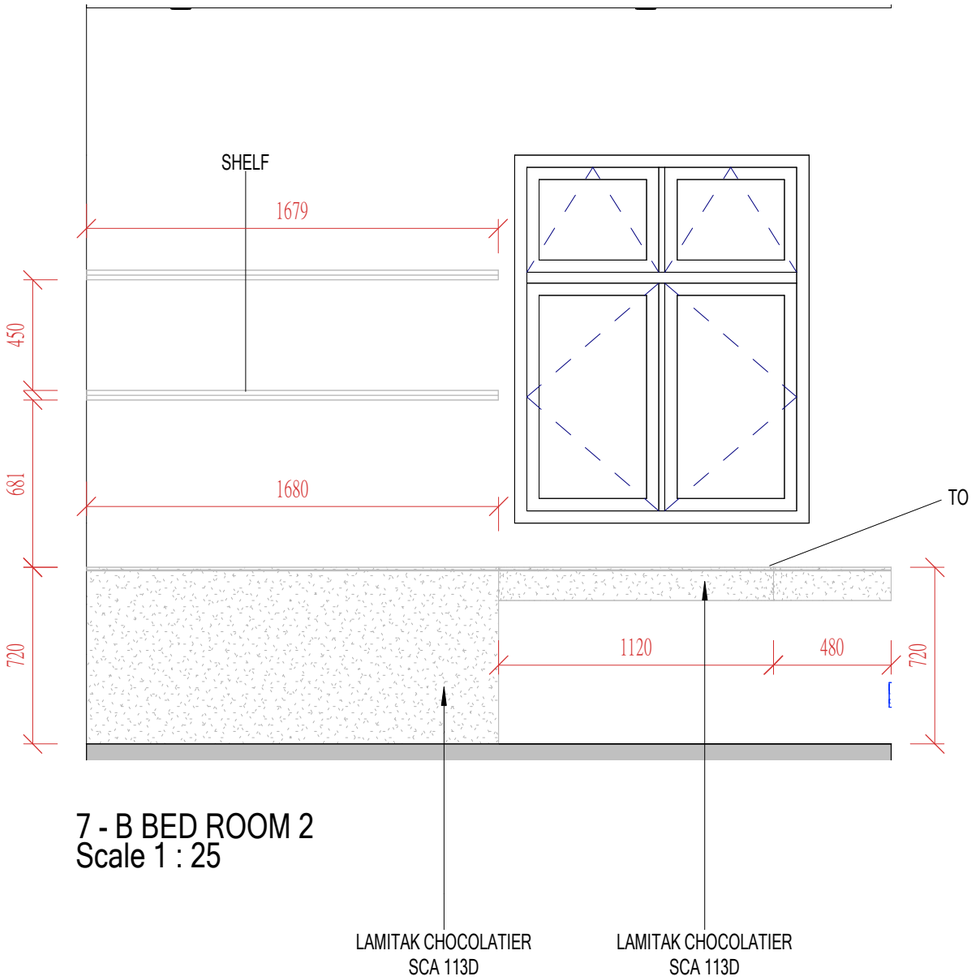


7 - B BED ROOM 2
Scale 1 : 25

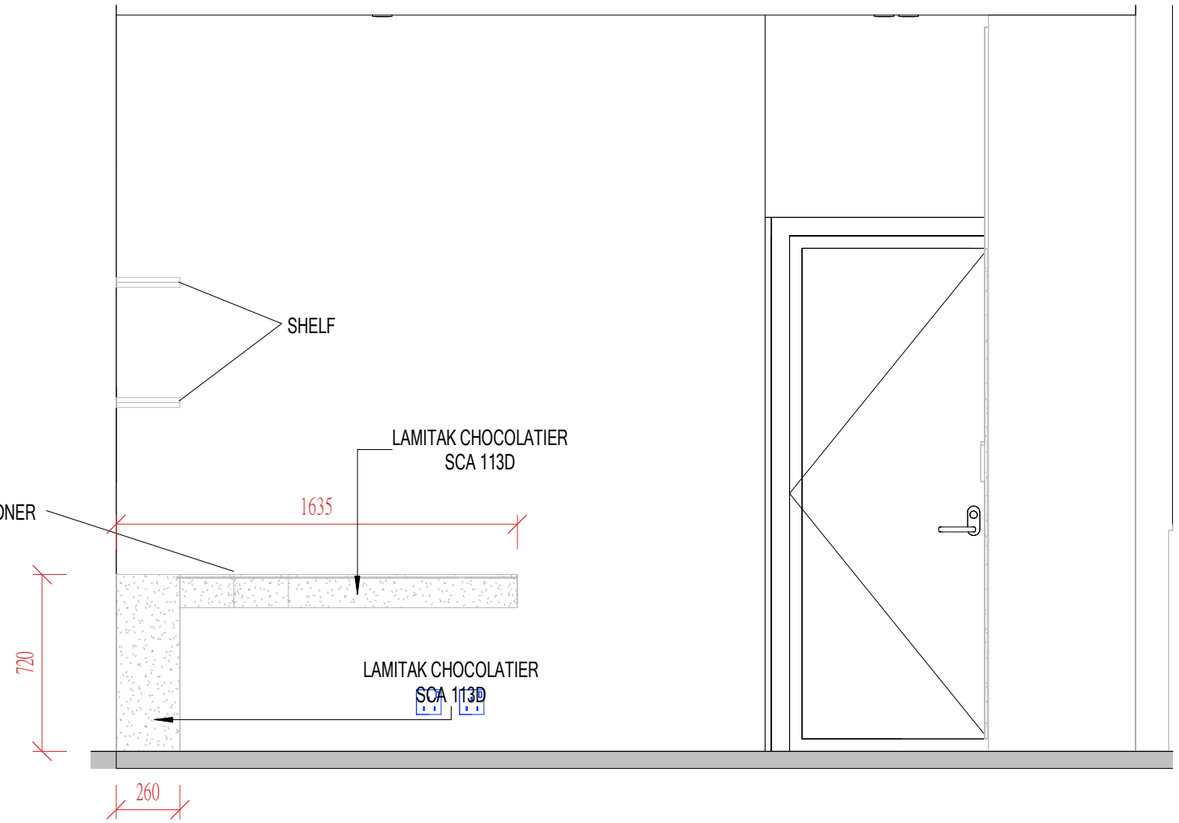


7 - C BED ROOM 2
Scale 1 : 25

MDP INTERIOR DESIGN	GENERAL NOTE The above drawing are for reference only . All detail will be decided by owner or the contractor to make final decision 以上图纸仅供参考. 所有细节均以业主或承包商的最终决定为准。	PROJECT NAME BANGLOW	DRAWING NO.	PROJECT TITLE ELEVATION BED ROOM 2	日期 REVISION

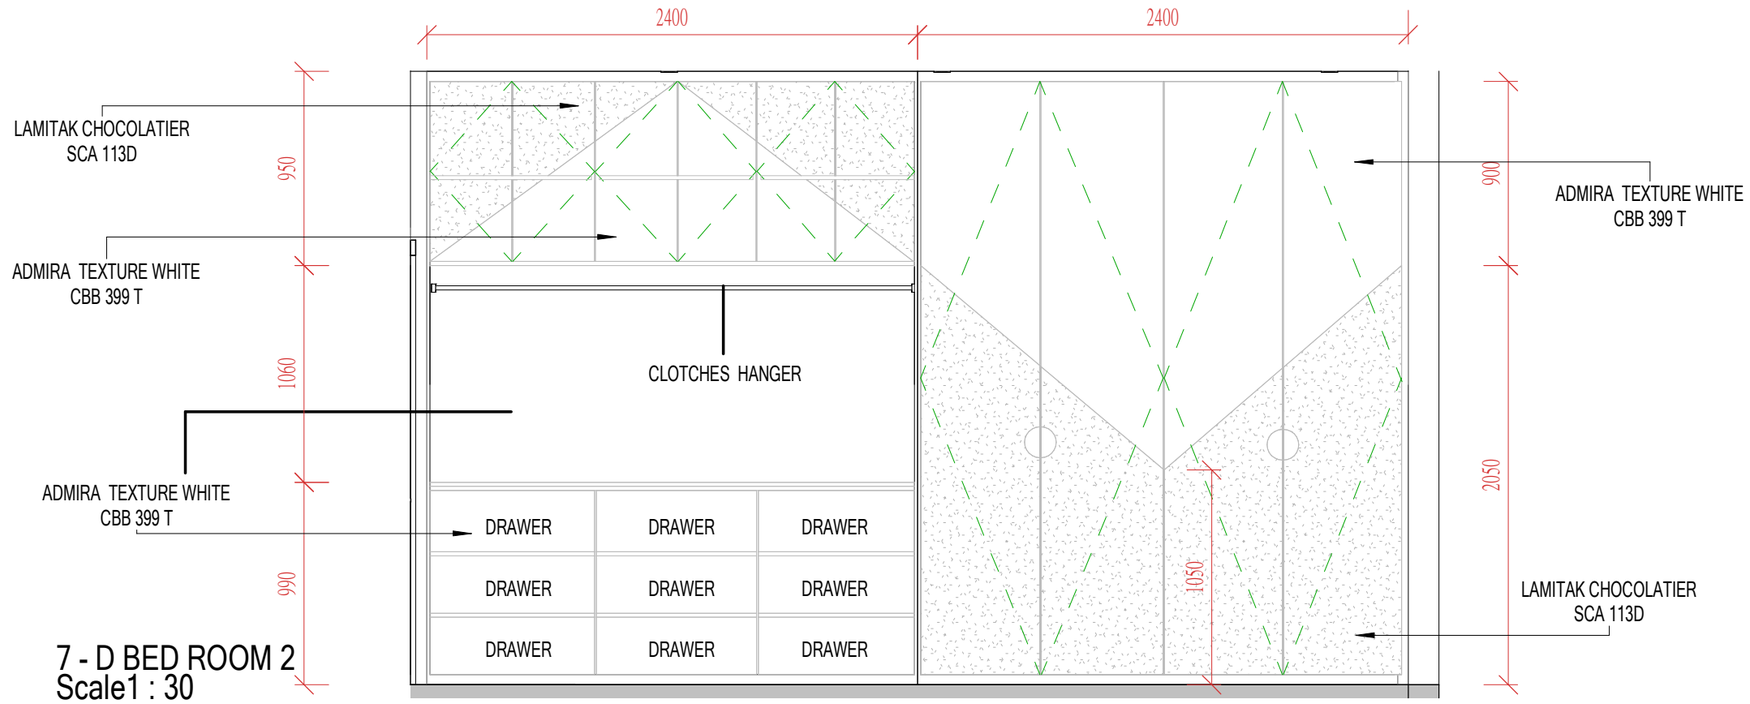

7 - D BED ROOM 2
Scale1 : 30

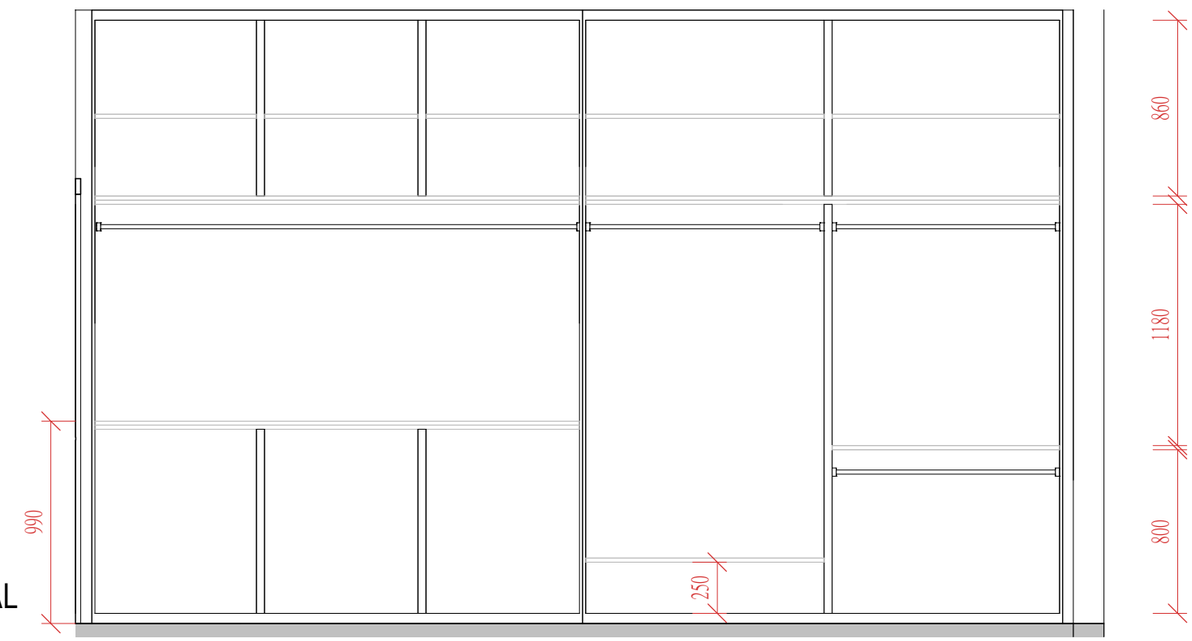

7 - D BED ROOM 2 INTERNAL
Scale1 : 30

MDP
INTERIOR DESIGN

GENERAL NOTE

The above drawing are for reference only .
All detail will be decided by owner or the contractor to make final decision

以上图纸仅供参考.
所有细节均以业主或承包商的最终决定为准。

PROJECT NAME

BANGLOW


DRAWING NO.

PROJECT TITLE

ELEVATION BED ROOM 2 D

日期

REVISION

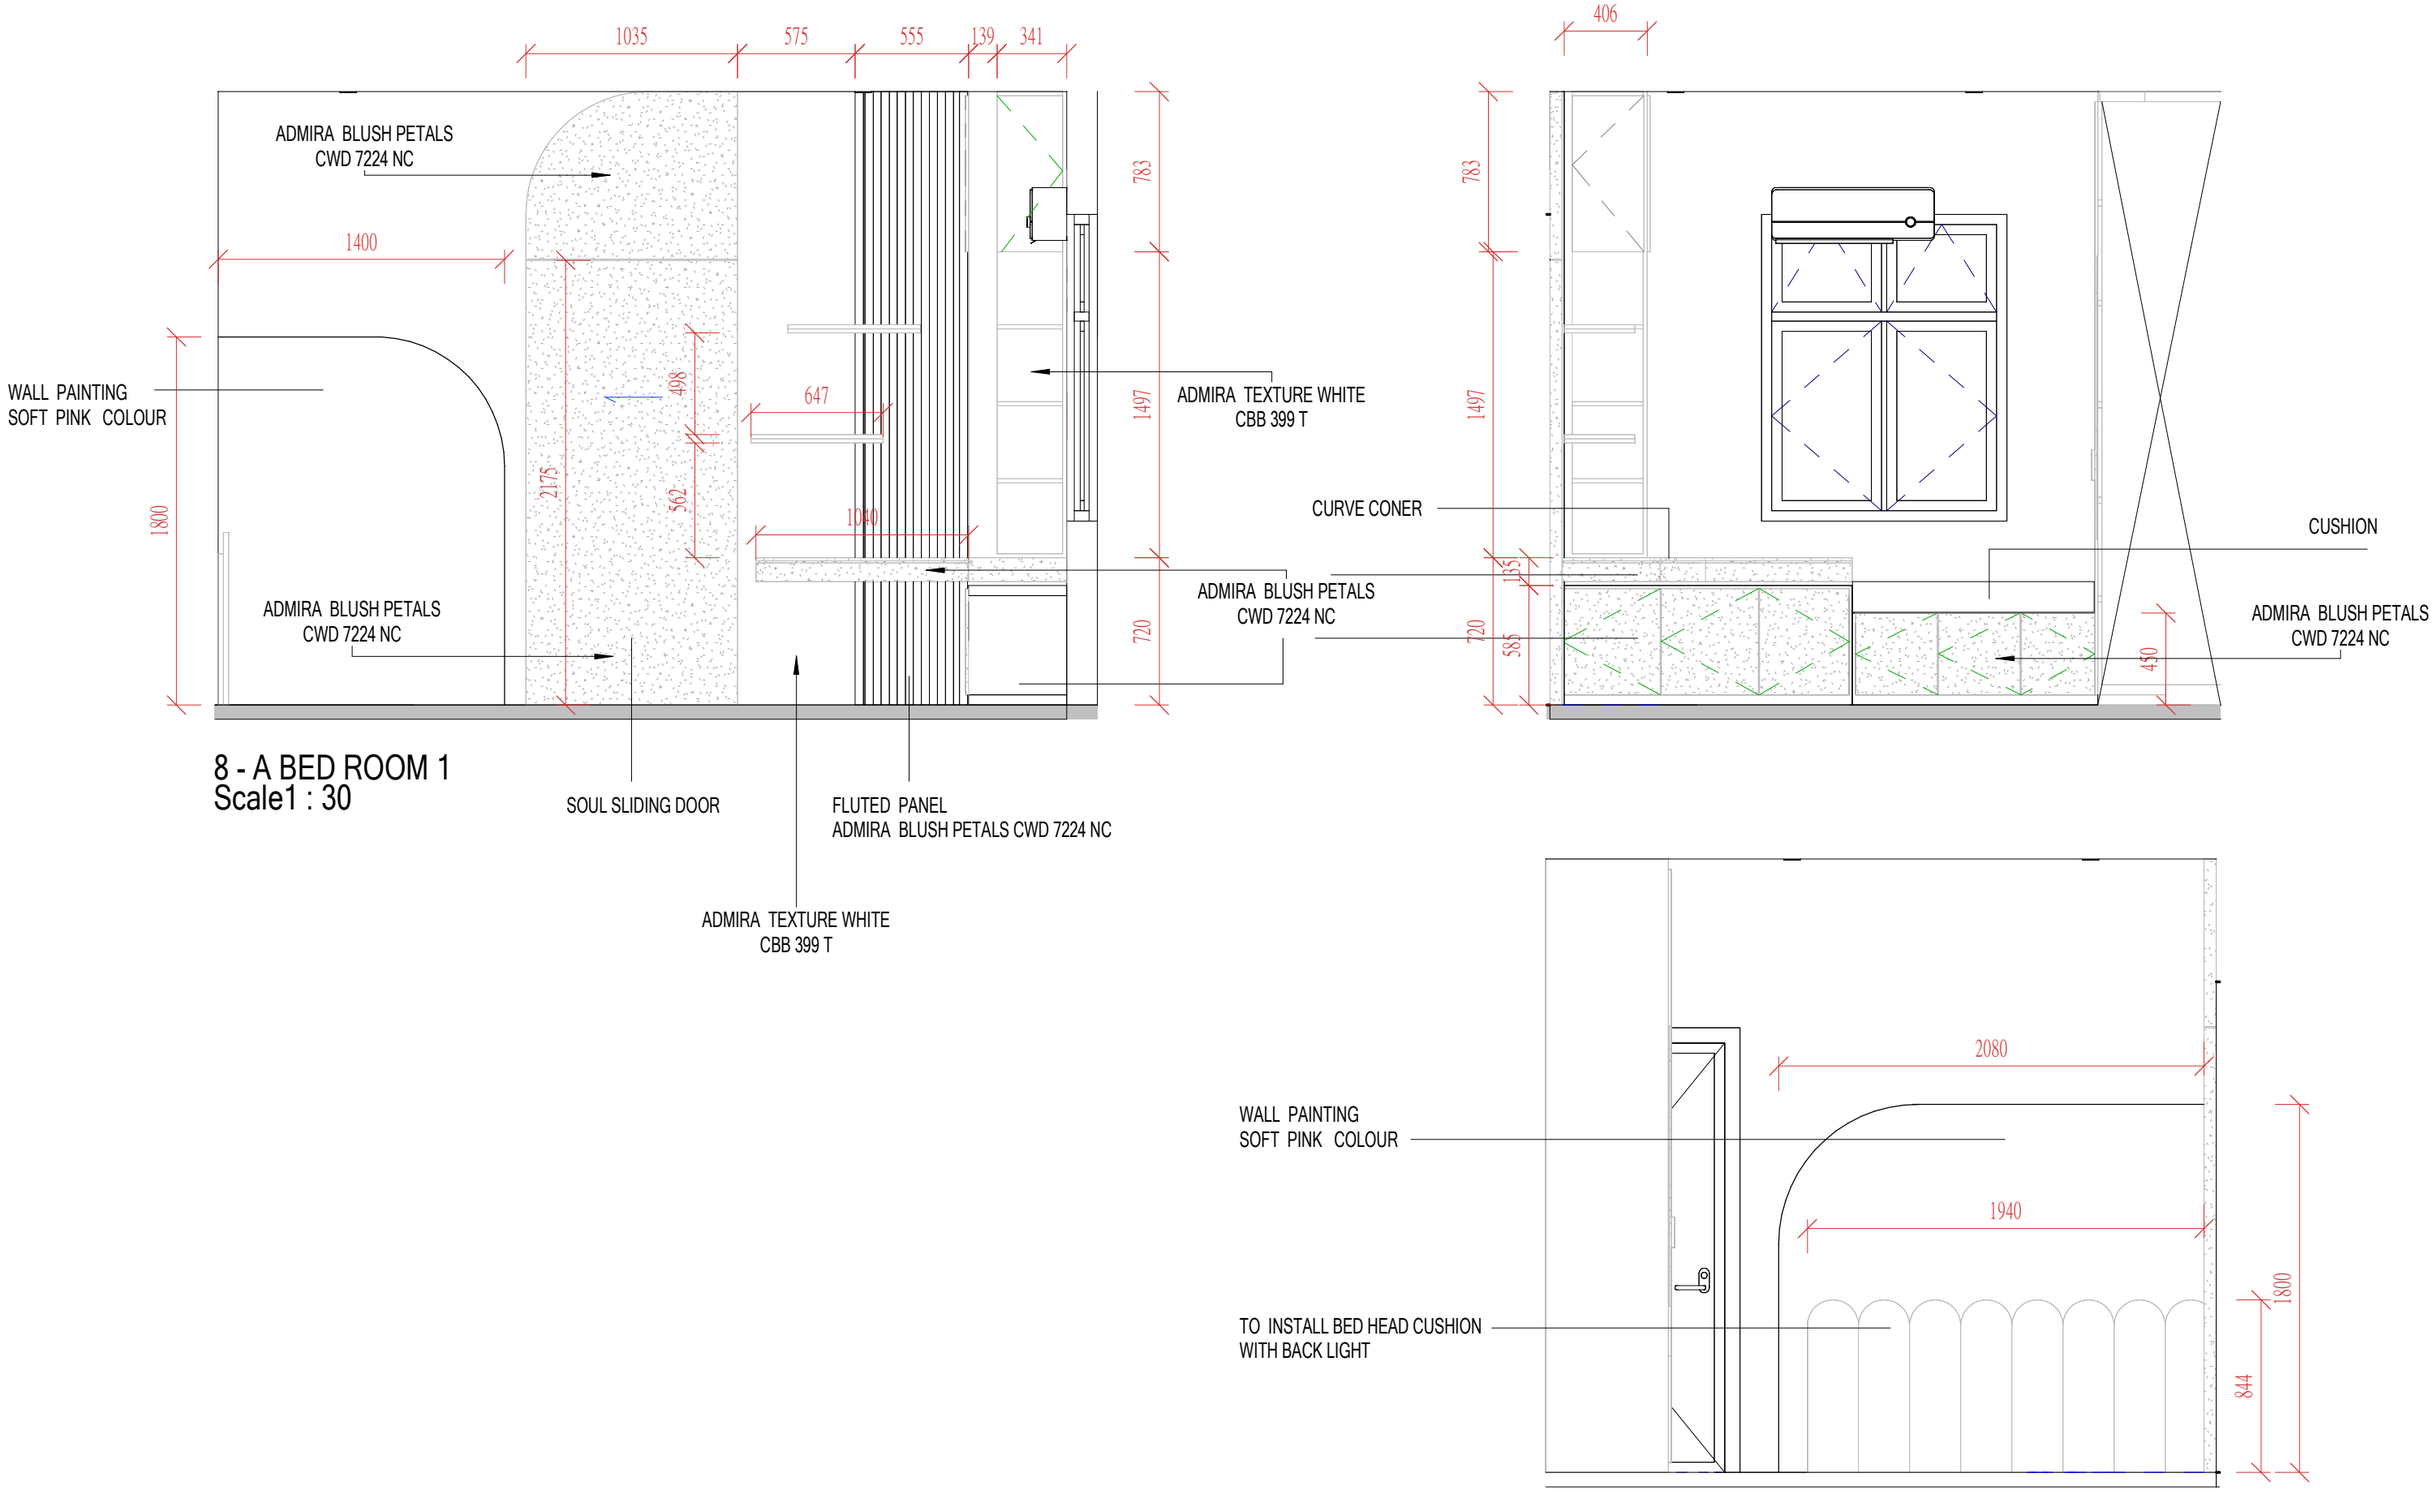

8 - A BED ROOM 1
Scale1 : 30

MDP
INTERIOR DESIGN

GENERAL NOTE

The above drawing are for reference only .
All detail will be decided by owner or the contractor to make final decision

以上图纸仅供参考.
所有细节均以业主或承包商的最终决定为准。

PROJECT NAME

BANGLOW


DRAWING NO.

PROJECT TITLE


ELEVATION BED ROOM 1

日期

REVISION

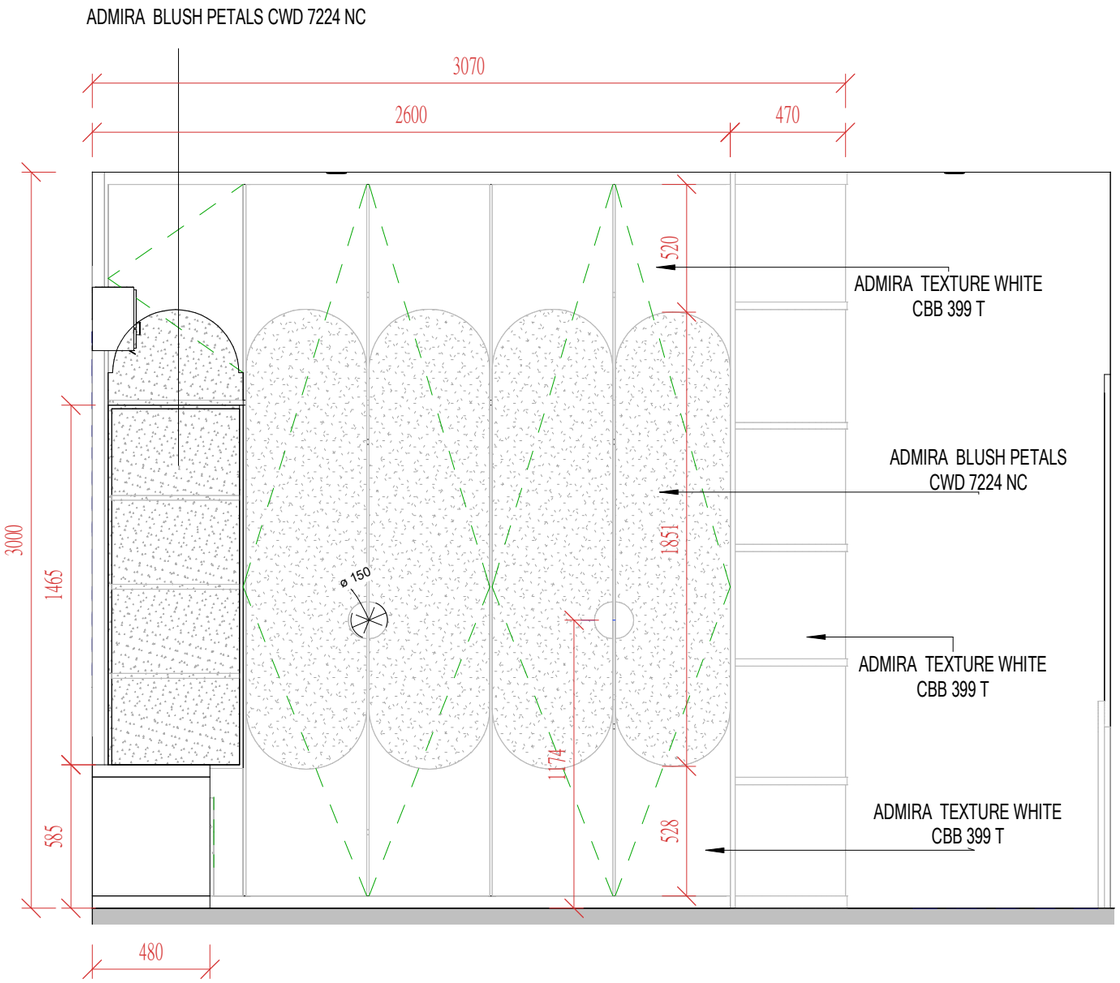

8 - C BED ROOM 1
Scale 1 : 25

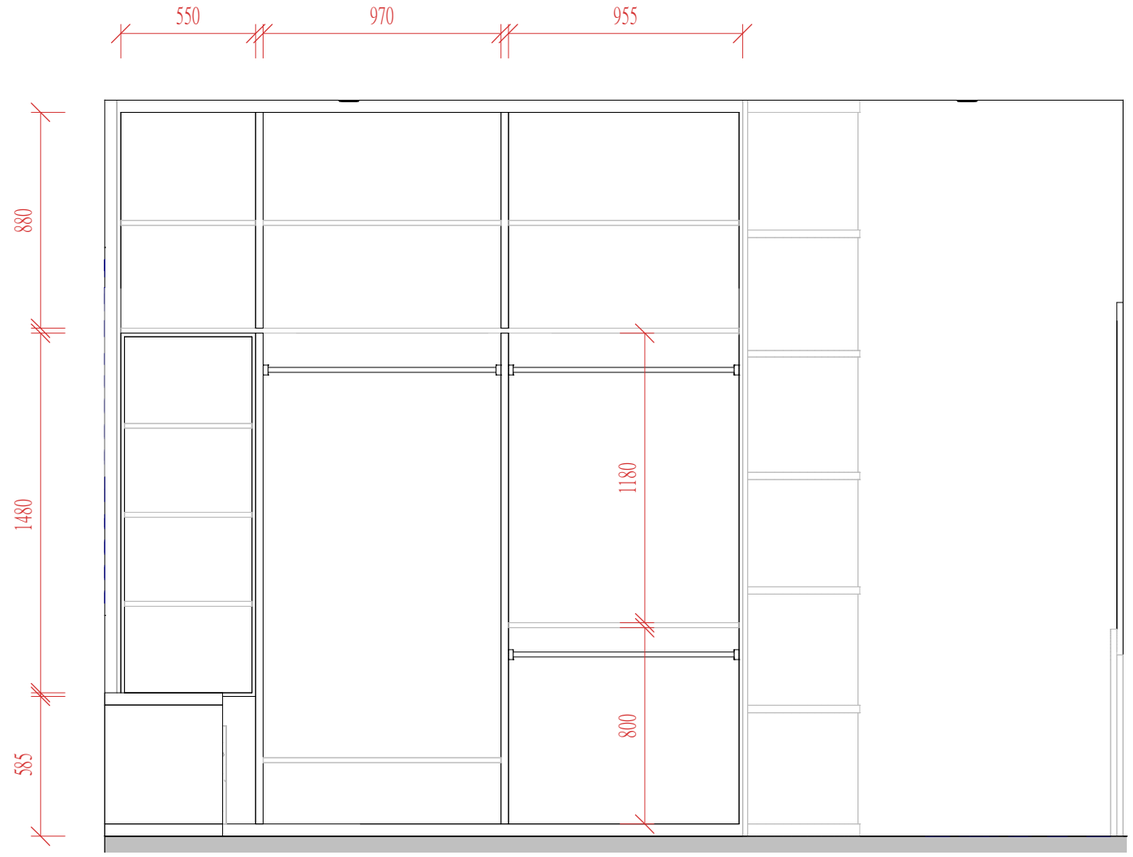

8 - C BED ROOM 1 INTERNAL
Scale 1 : 25

MDP
INTERIOR DESIGN

GENERAL NOTE

The above drawing are for reference only .
All detail will be decided by owner or the contractor to make final decision

以上图纸仅供参考.
所有细节均以业主或承包商的最终决定为准。

PROJECT NAME

BANGLOW


DRAWING NO.

PROJECT TITLE

ELEVATION BED ROOM 1 C

日期

REVISION

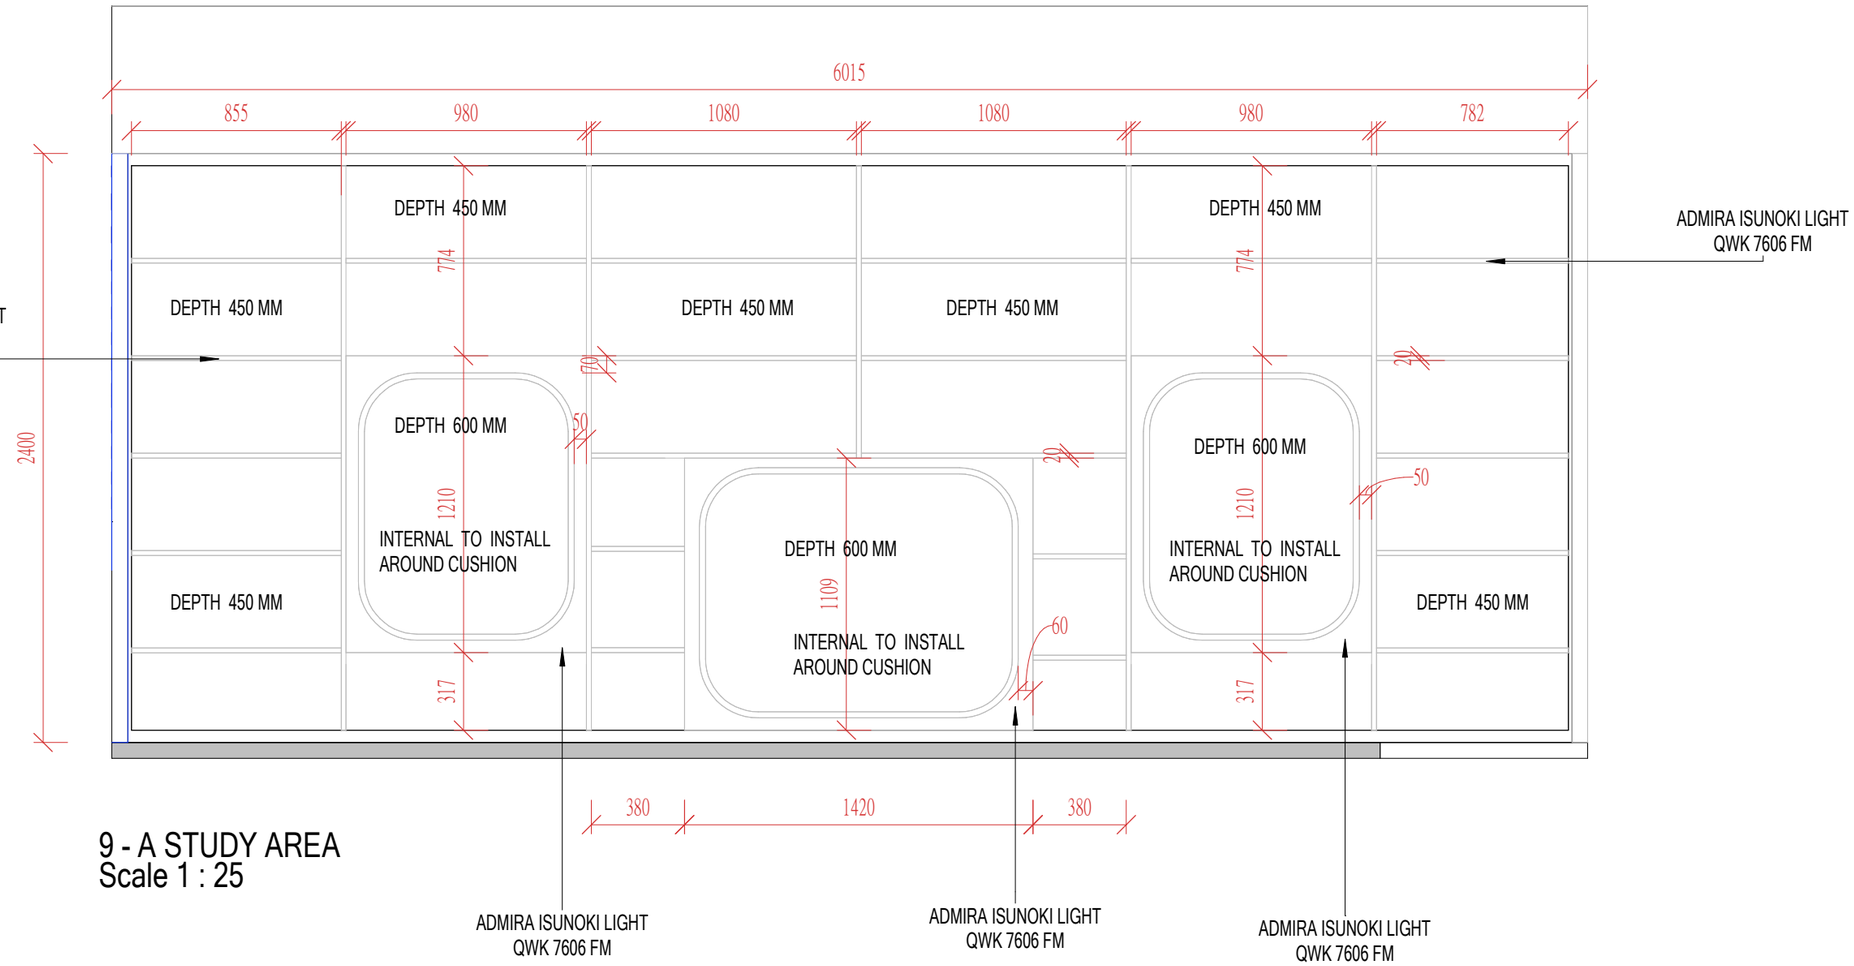

9 - A STUDY AREA
Scale 1 : 25

MDP
INTERIOR DESIGN

GENERAL NOTE

The above drawing are for reference only .
All detail will be decided by owner or the contractor to make final decision

以上图纸仅供参考.
所有细节均以业主或承包商的最终决定为准。

PROJECT NAME

BANGLOW


DRAWING NO.

PROJECT TITLE

ELEVATION STUDY AREA

日期

REVISION

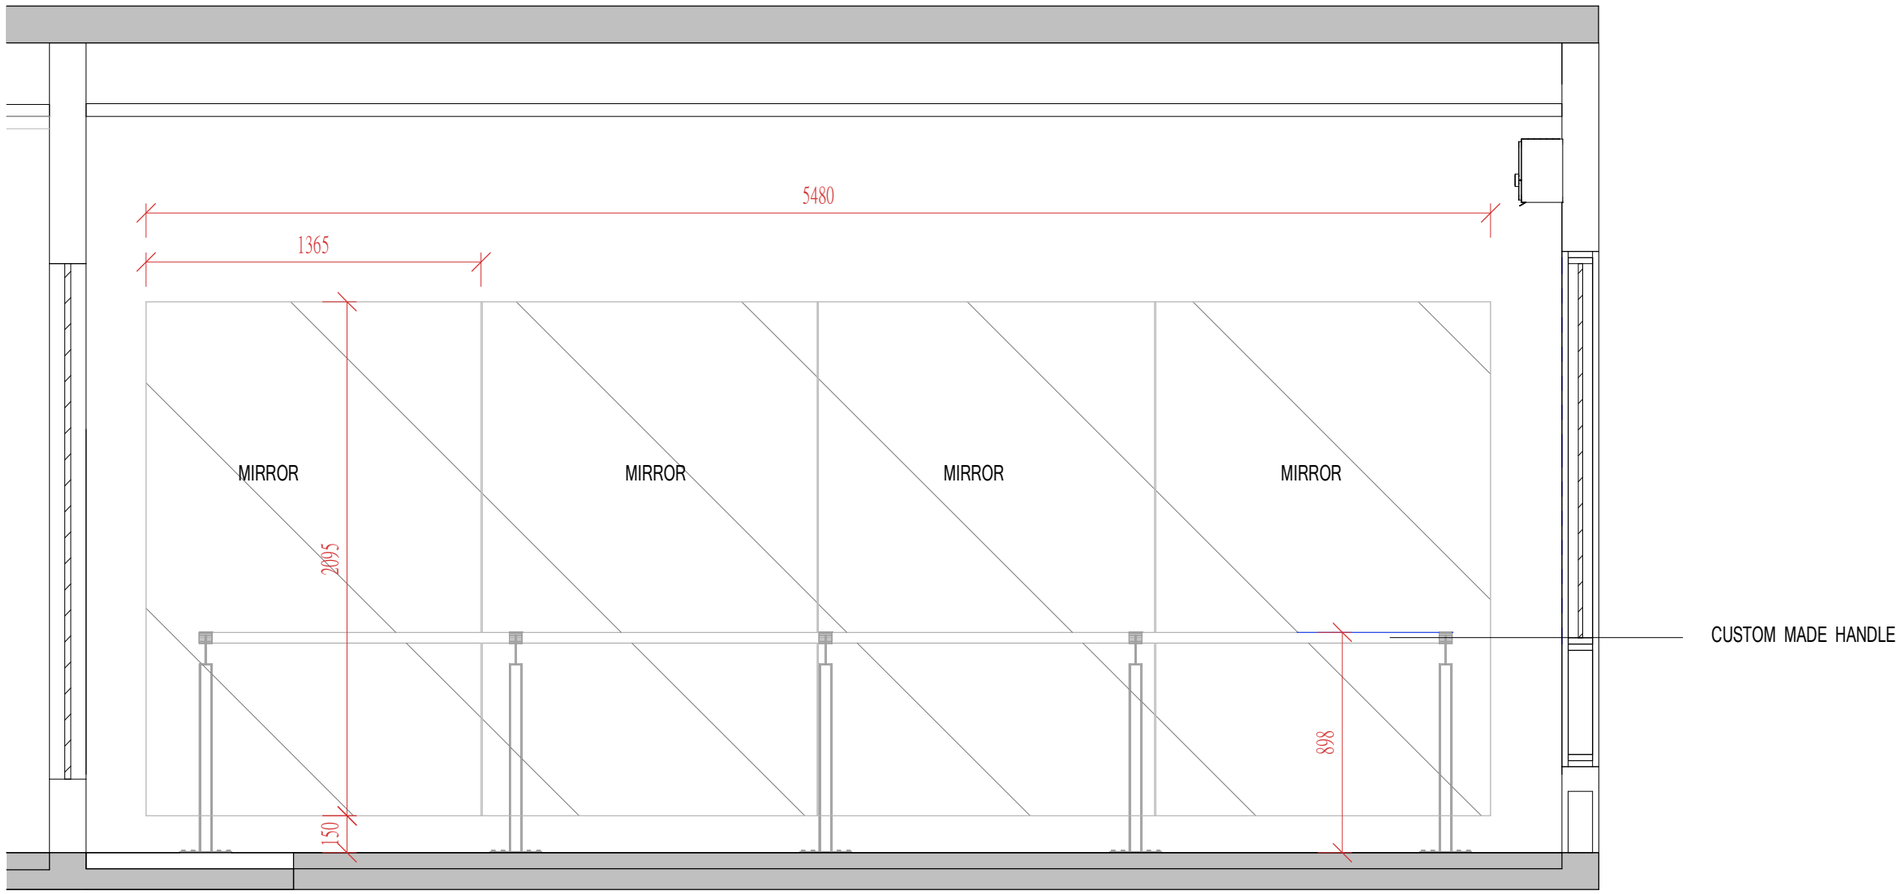

10 - C DANCING ROOM
Scale 1 : 25

MDP
INTERIOR DESIGN

GENERAL NOTE
The above drawing are for reference only .
All detail will be decided by owner or the contractor to make final decision
以上图纸仅供参考.
所有细节均以业主或承包商的最终决定为准。


PROJECT NAME
BANGLOW

DRAWING NO.


PROJECT TITLE
ELEVATION DANCING ROOM

日期

REVISION

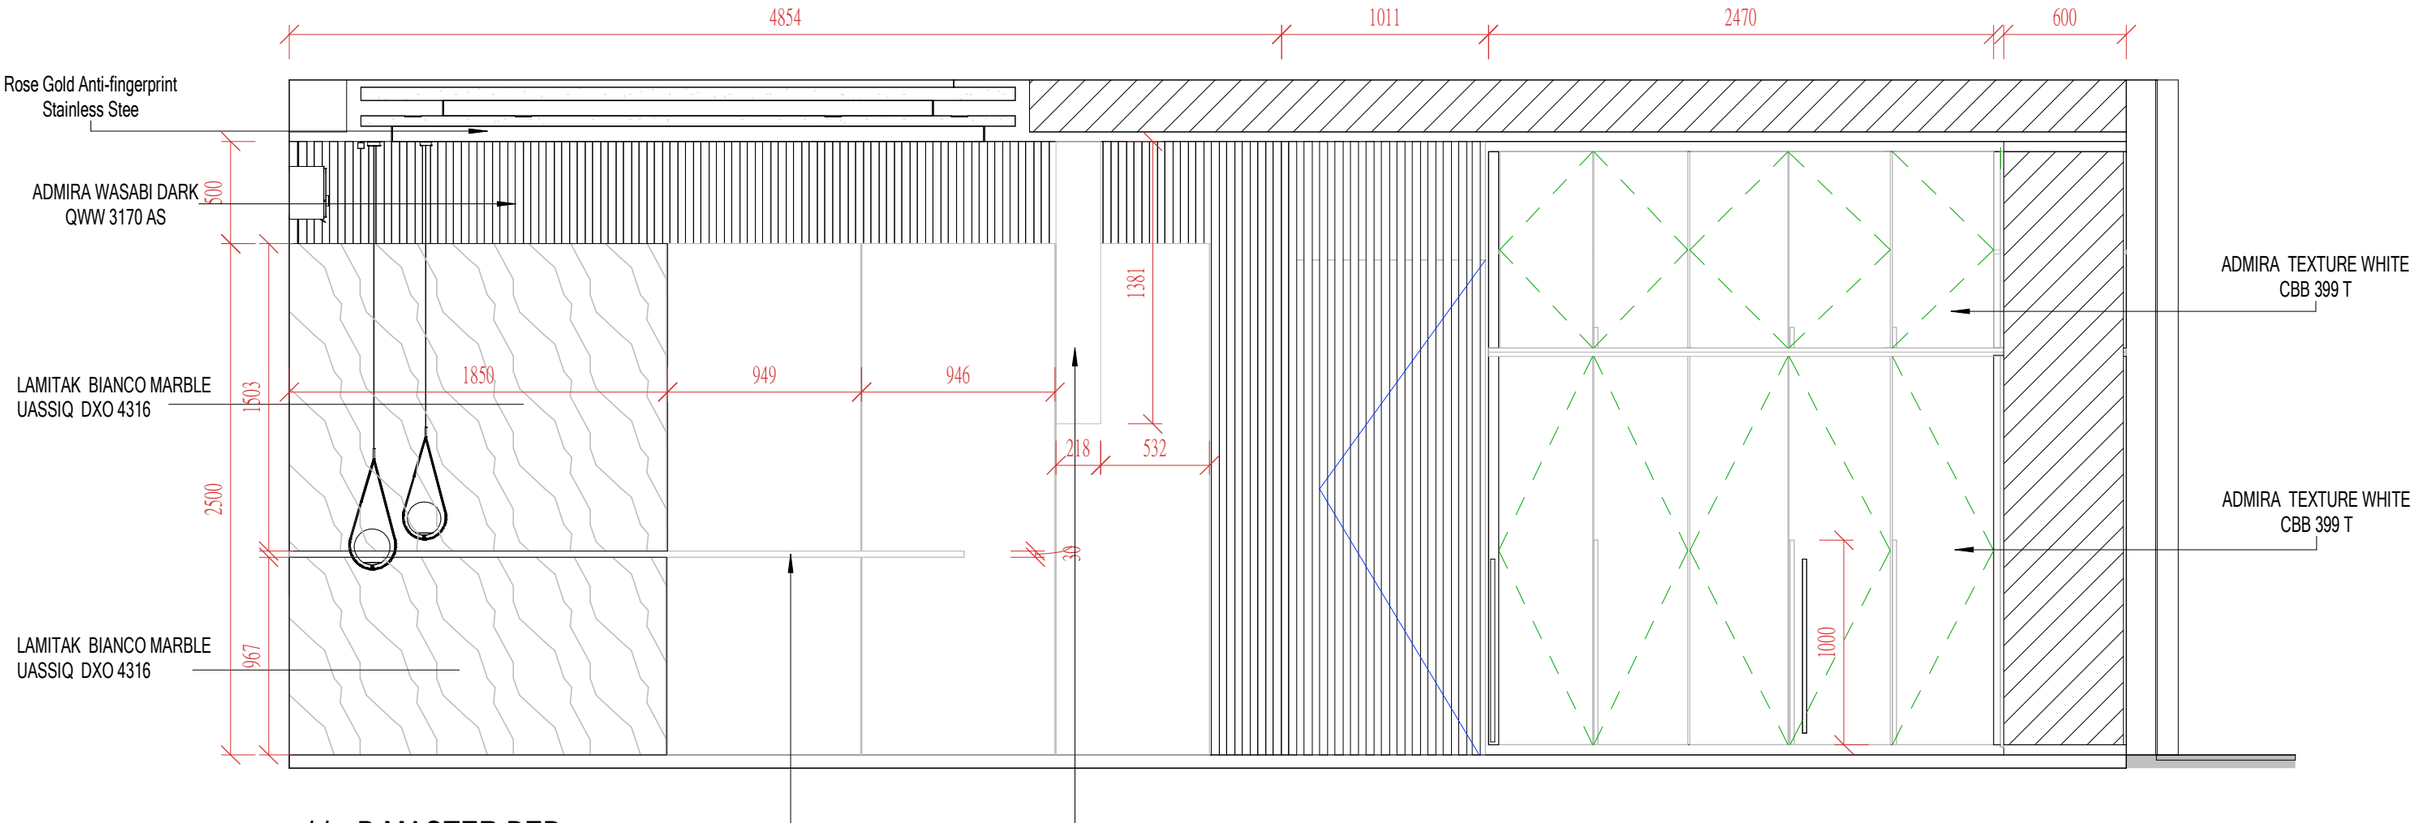

11 - B MASTER BED
Scale1 : 30

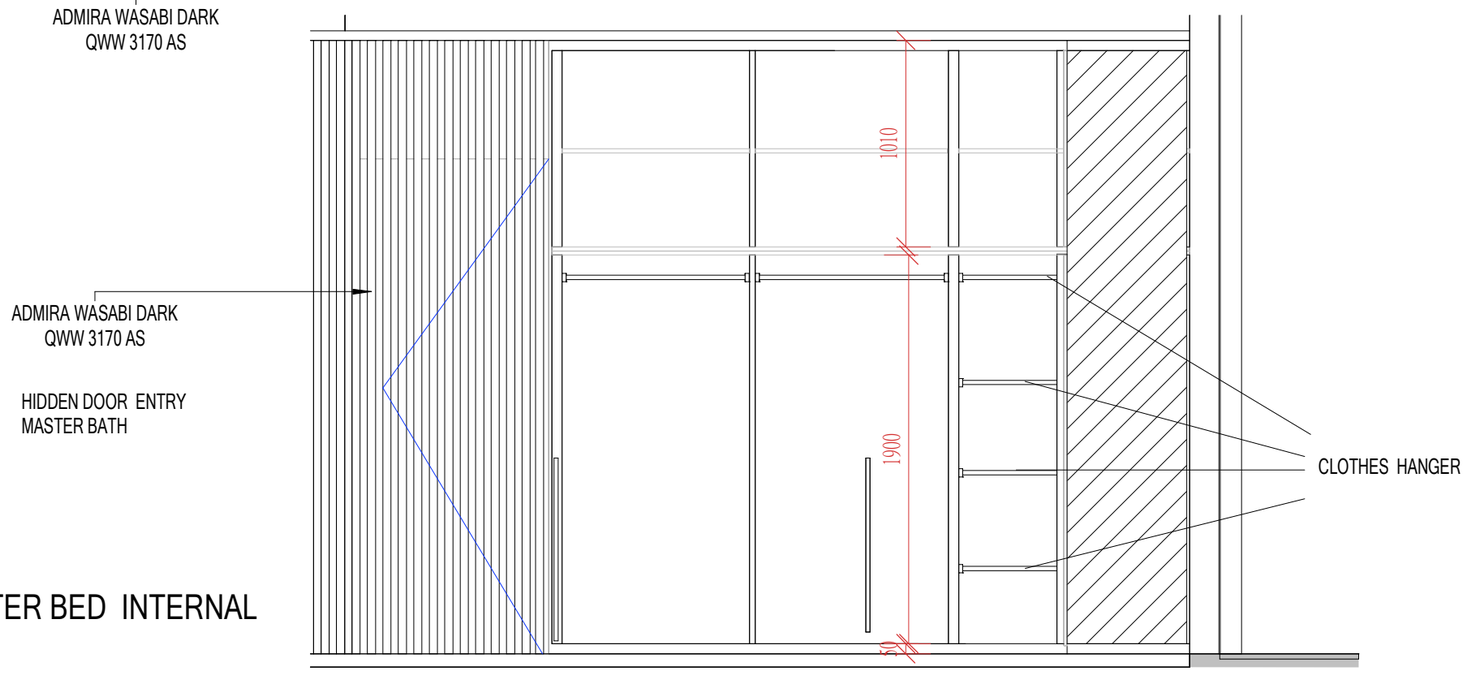

11 - B MASTER BED INTERNAL
Scale1 : 30

MDP
INTERIOR DESIGN

GENERAL NOTE

The above drawing are for reference only .
All detail will be decided by owner or the contractor to make final decision

以上图纸仅供参考.
所有细节均以业主或承包商的最终决定为准。

PROJECT NAME

BANGLOW


DRAWING NO.

PROJECT TITLE


ELEVATION MASTER BED ROOM

日期

REVISION

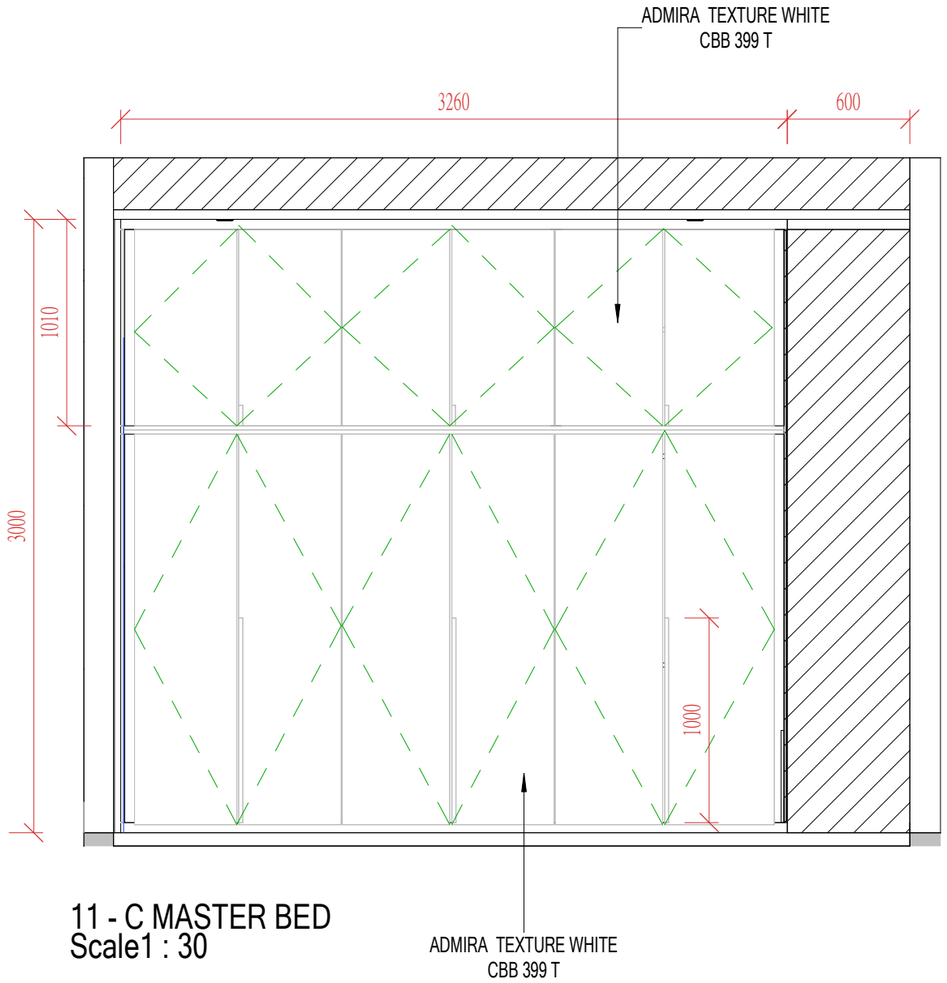

11 - C MASTER BED
Scale1 : 30

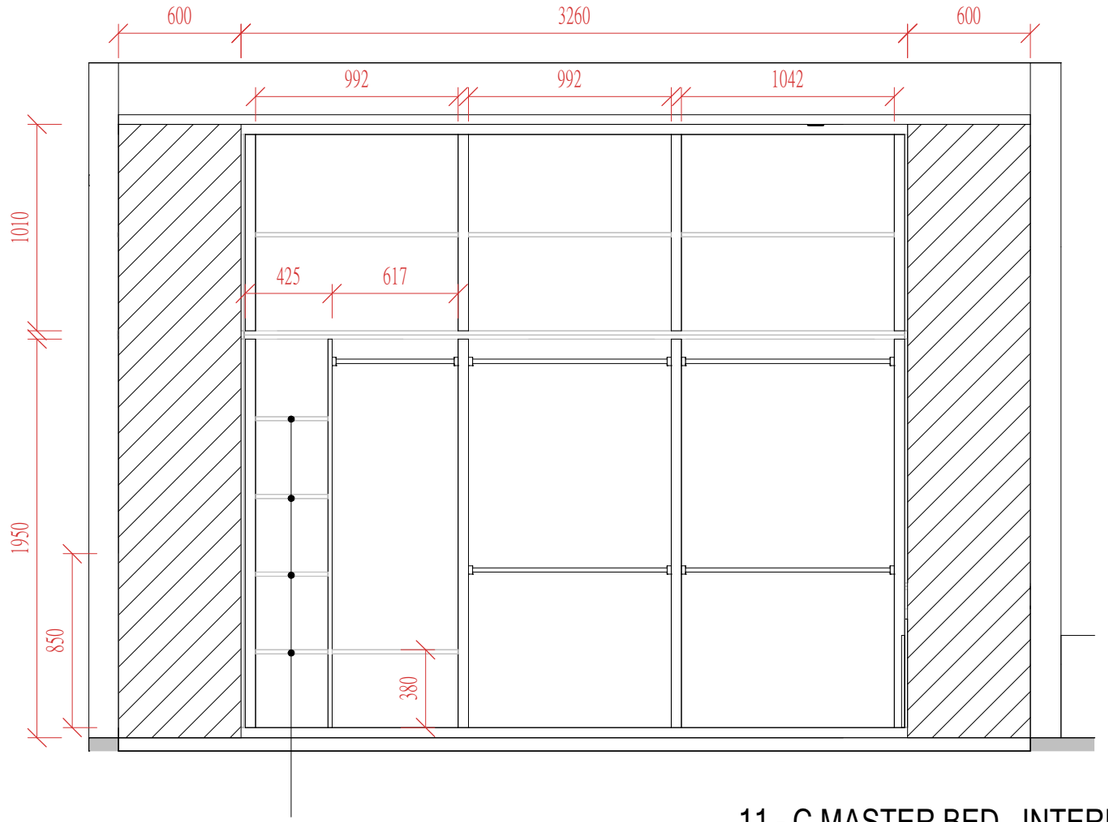

11 - C MASTER BED INTERNAL
Scale1 : 30

MDP
INTERIOR DESIGN

GENERAL NOTE

The above drawing are for reference only .
All detail will be decided by owner or the contractor to make final decision

以上图纸仅供参考.
所有细节均以业主或承包商的最终决定为准。

PROJECT NAME

BANGLOW


DRAWING NO.

PROJECT TITLE


ELEVATION MASTER BED ROOM C

日期

REVISION

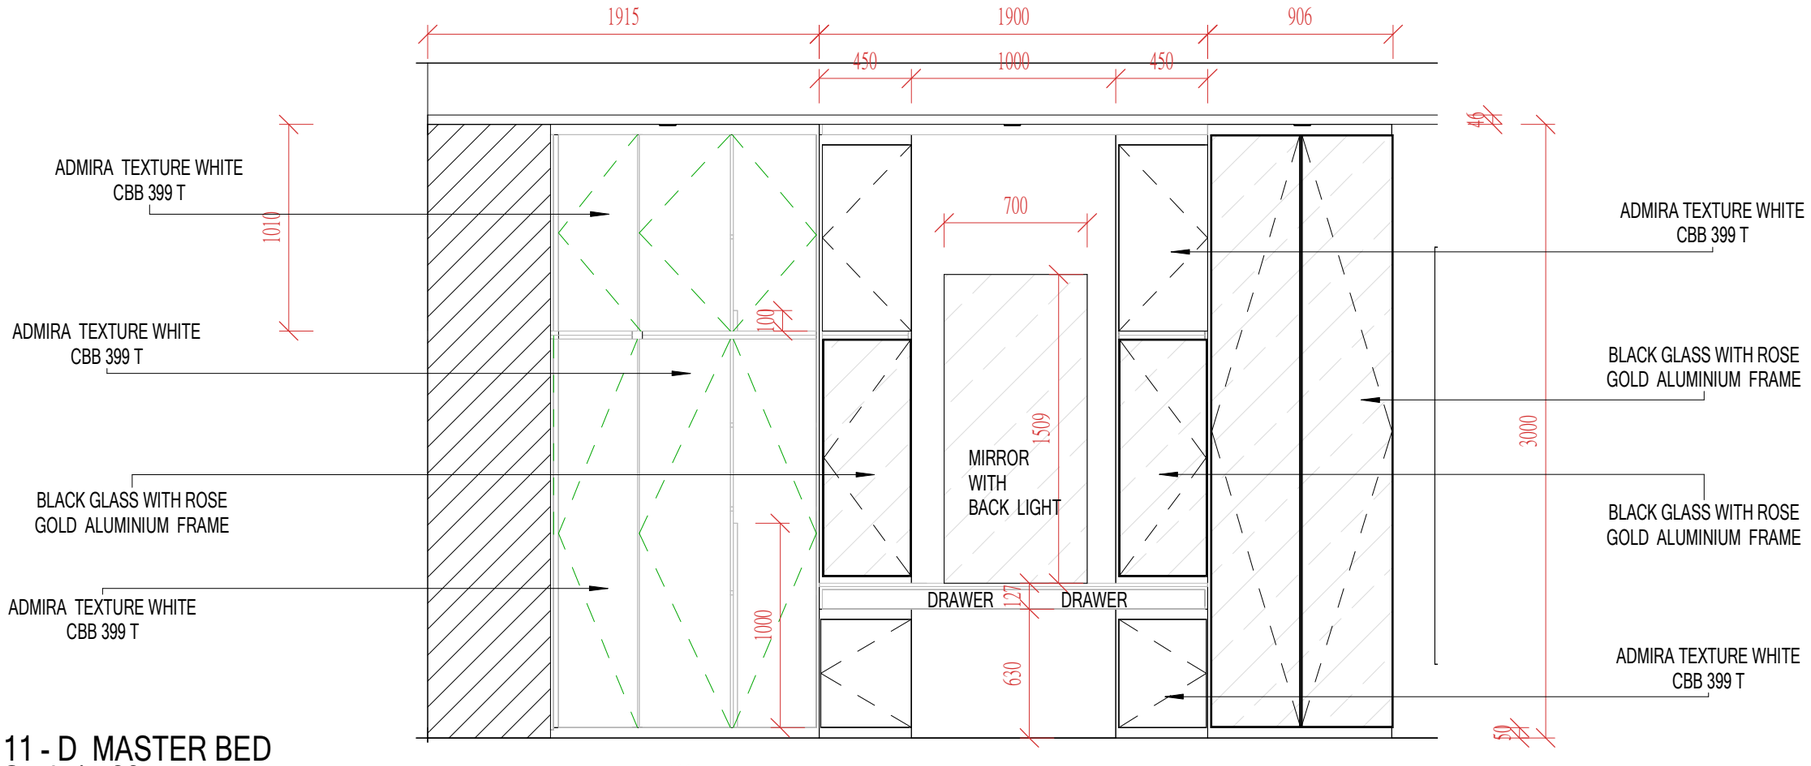

11 - D MASTER BED
Scale1 : 30

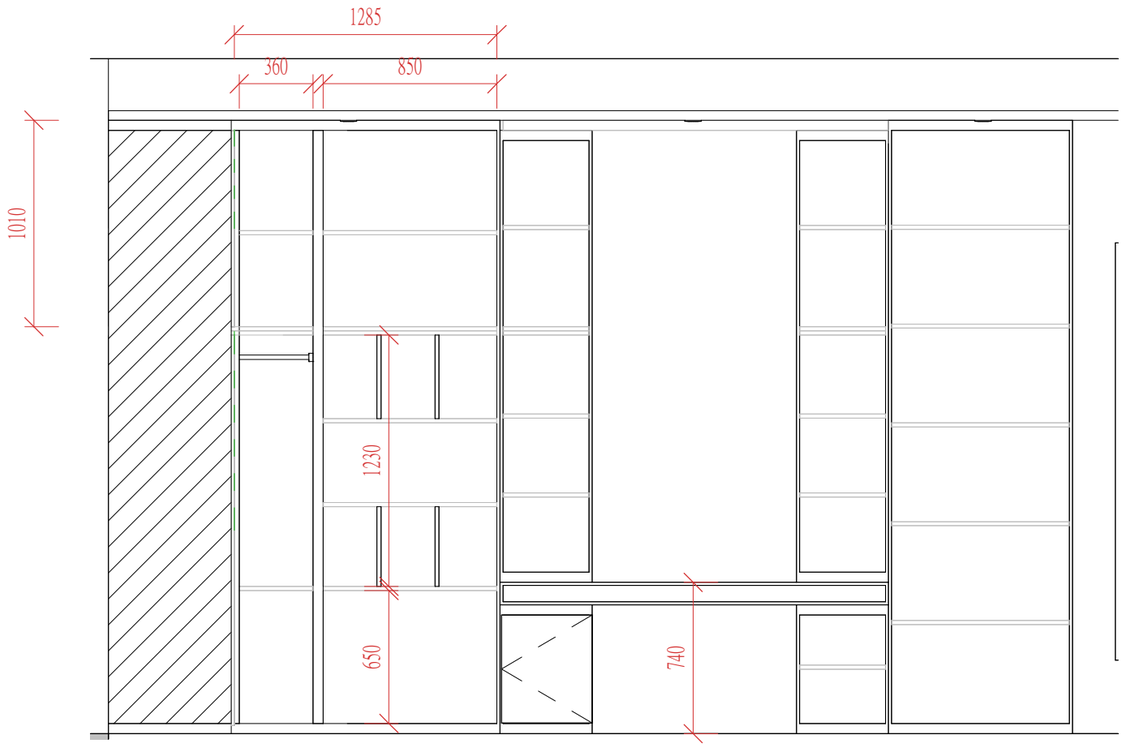

11 - D MASTER BED INTERNAL
Scale1 : 30

MDP
INTERIOR DESIGN

GENERAL NOTE

The above drawing are for reference only .
All detail will be decided by owner or the contractor to make final decision

以上图纸仅供参考.
所有细节均以业主或承包商的最终决定为准。

PROJECT NAME

BANGLOW

DRAWING NO.

PROJECT TITLE

ELEVATION MASTER BED ROOM C

日期

REVISION