
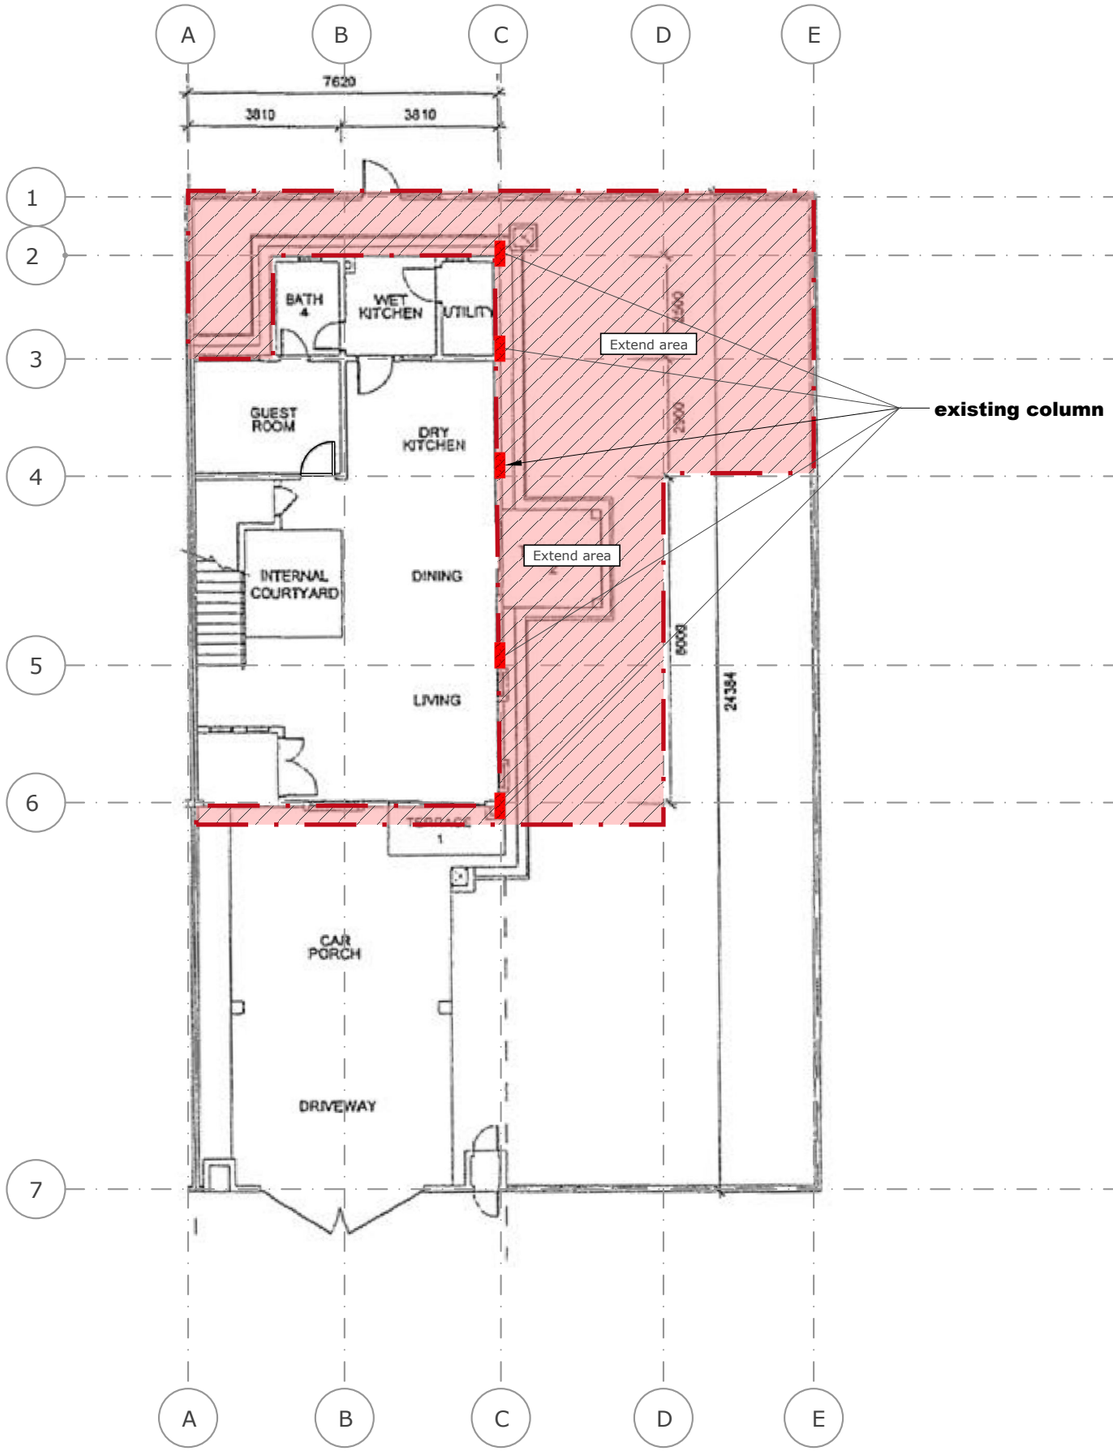


1 PL01 **Original Ground Floor Plan**

Scale: 1 / 150

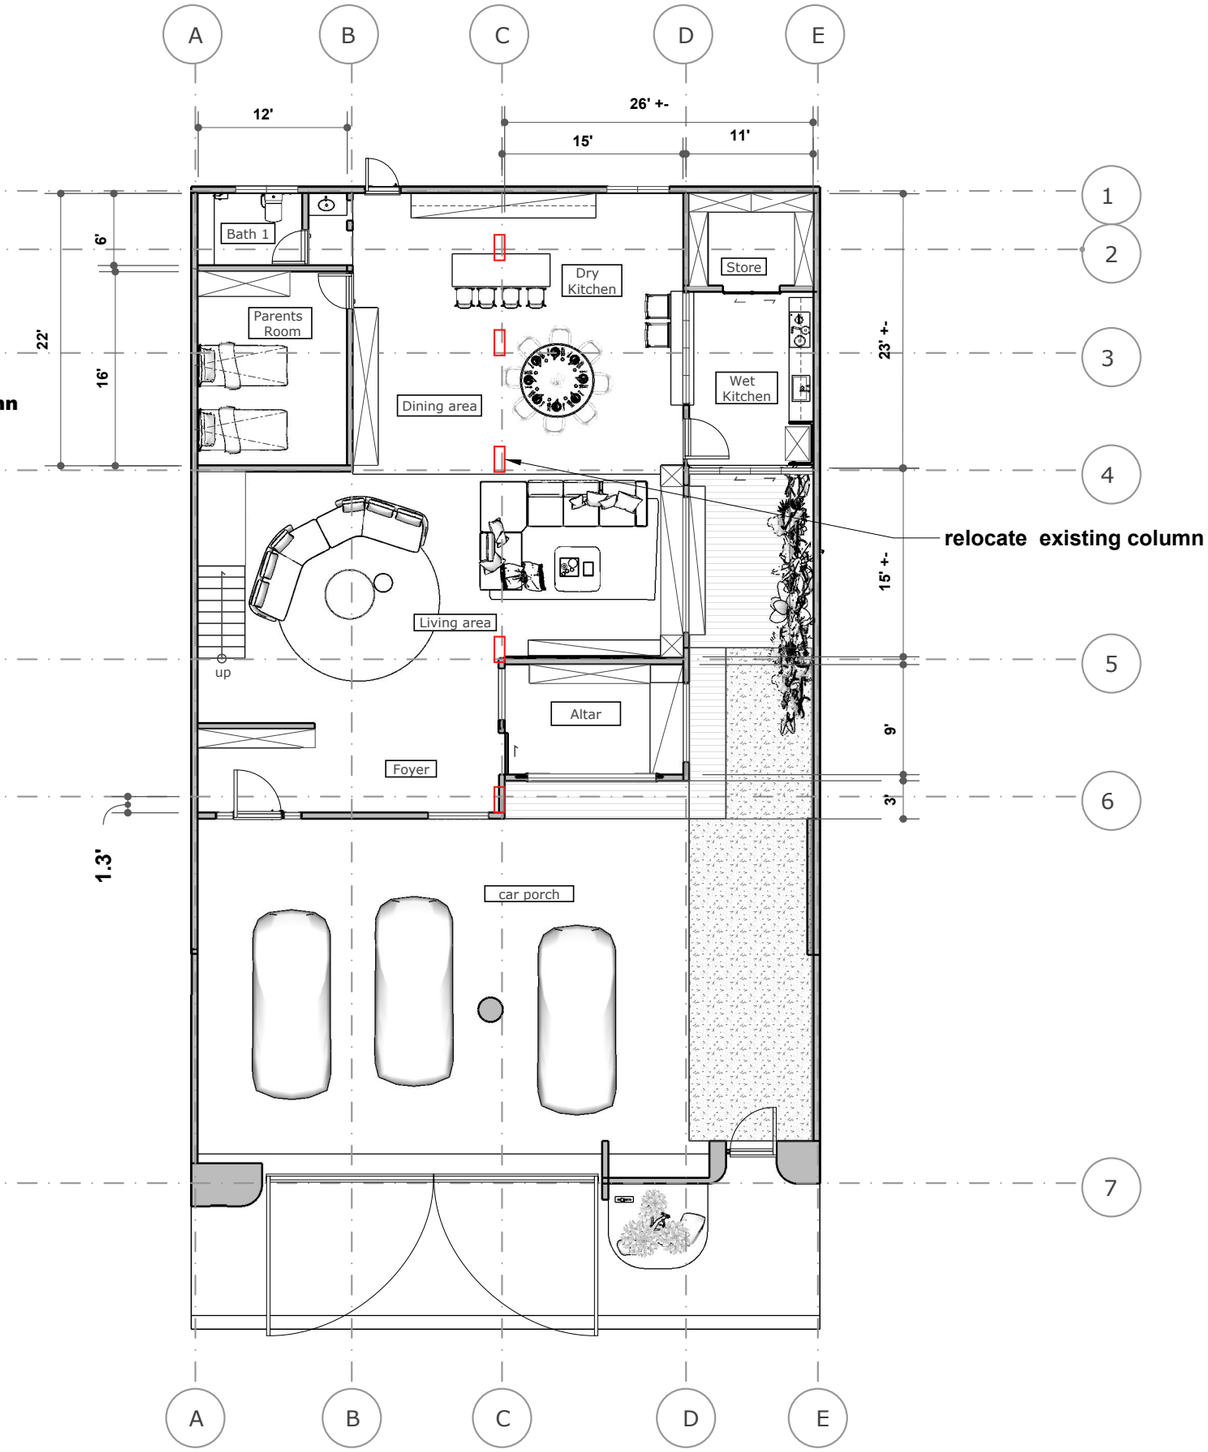

1 PL01 **New Groud Floor Plan**

Scale: 1 / 150

MDP
INTERIOR DESIGN

GENERAL NOTES:

The above drawing are for reference only,
all details will be decided by on site or the contractor

以上图说仅是参考，一切细节由现场 或 contractor 决定

DRAWN BY :


PROJECT TITLE :

DRAWING TITLE :

START DATE :

CLOSE DATE :


REVISION

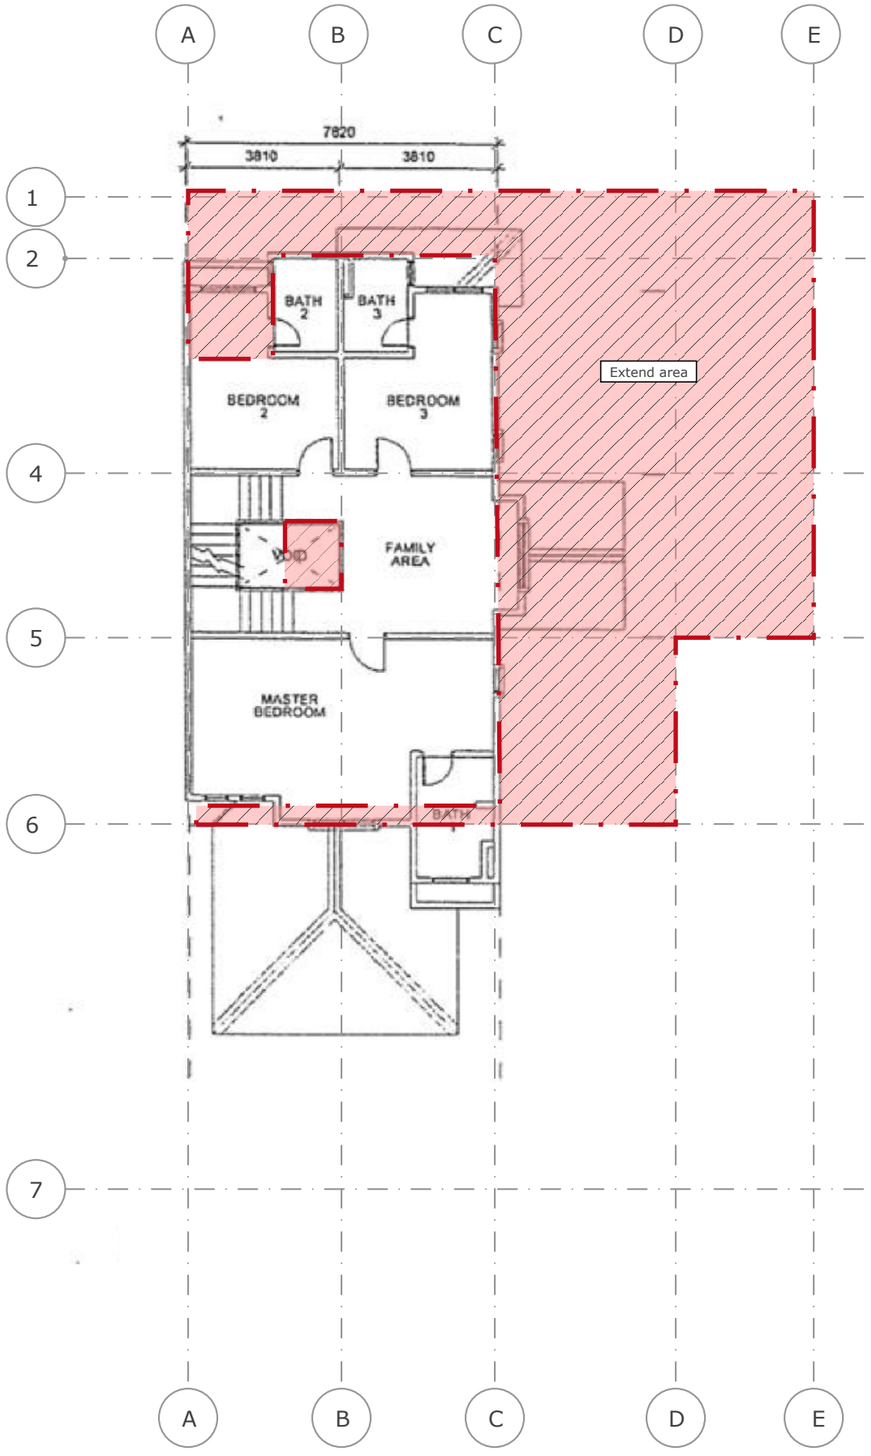

2 / PL02

Original First Floor Plan

Scale: 1 / 150

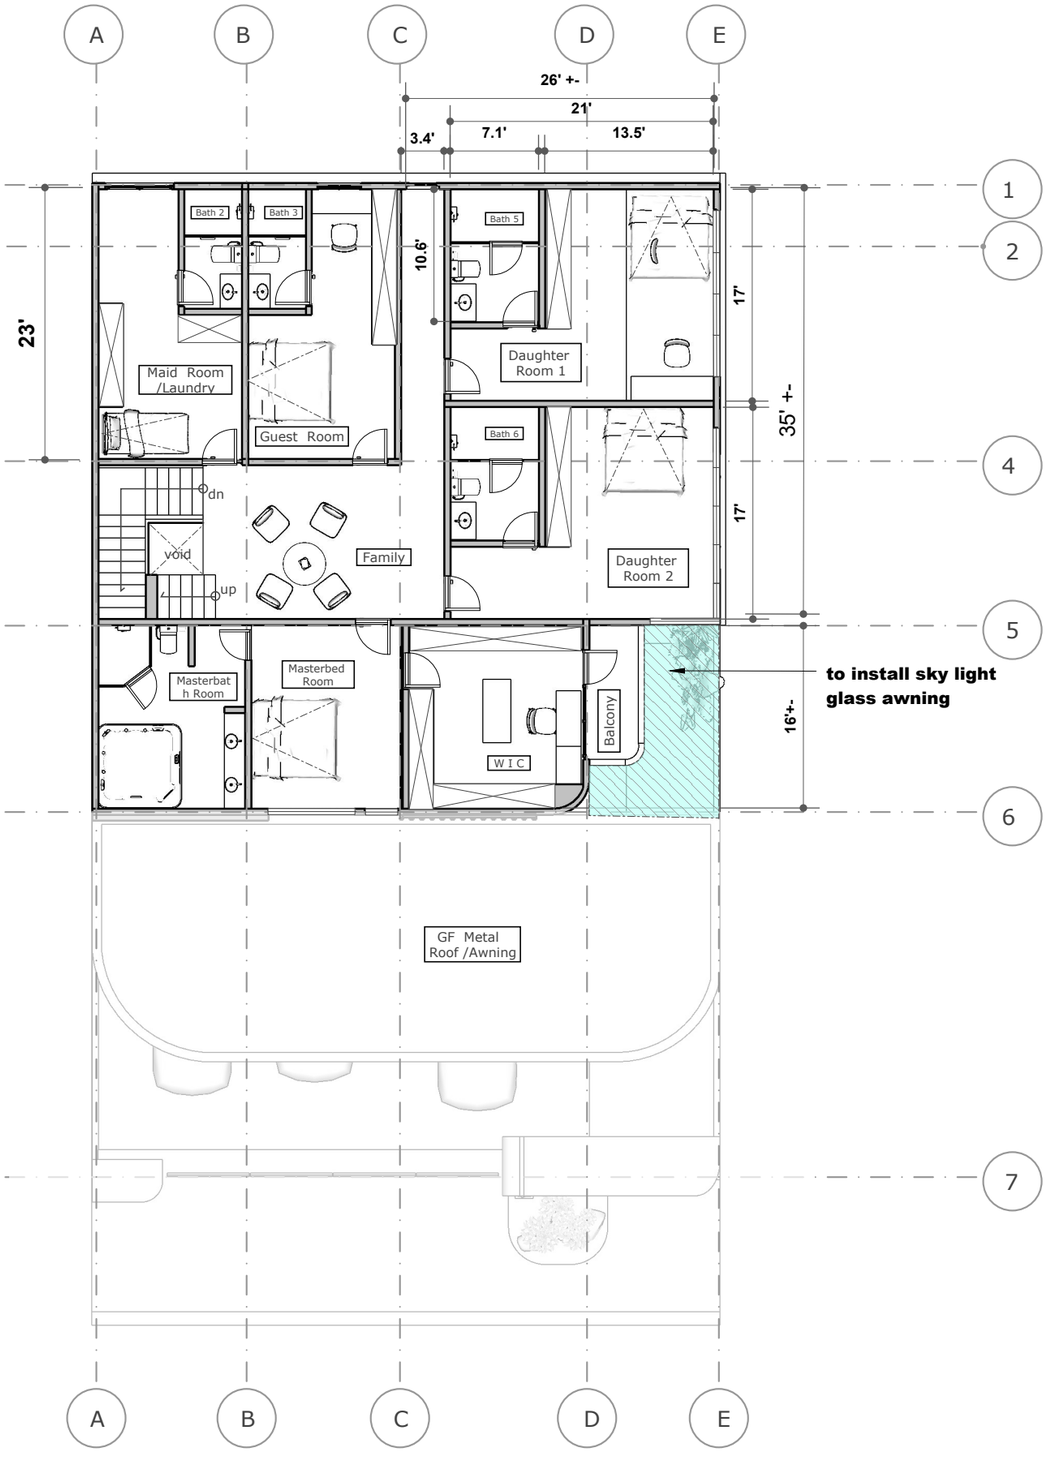

2 / PL02

New First Floor Plan

Scale: 1 / 150

MDP
INTERIOR DESIGN

GENERAL NOTES:

The above drawing are for reference only,
all details will be decided by on site or the contractor

以上图说仅是参考，一切细节由现场 或 contractor 决定

DRAWN BY :


PROJECT TITLE :

DRAWING TITLE :

START DATE :


CLOSE DATE :

REVISION

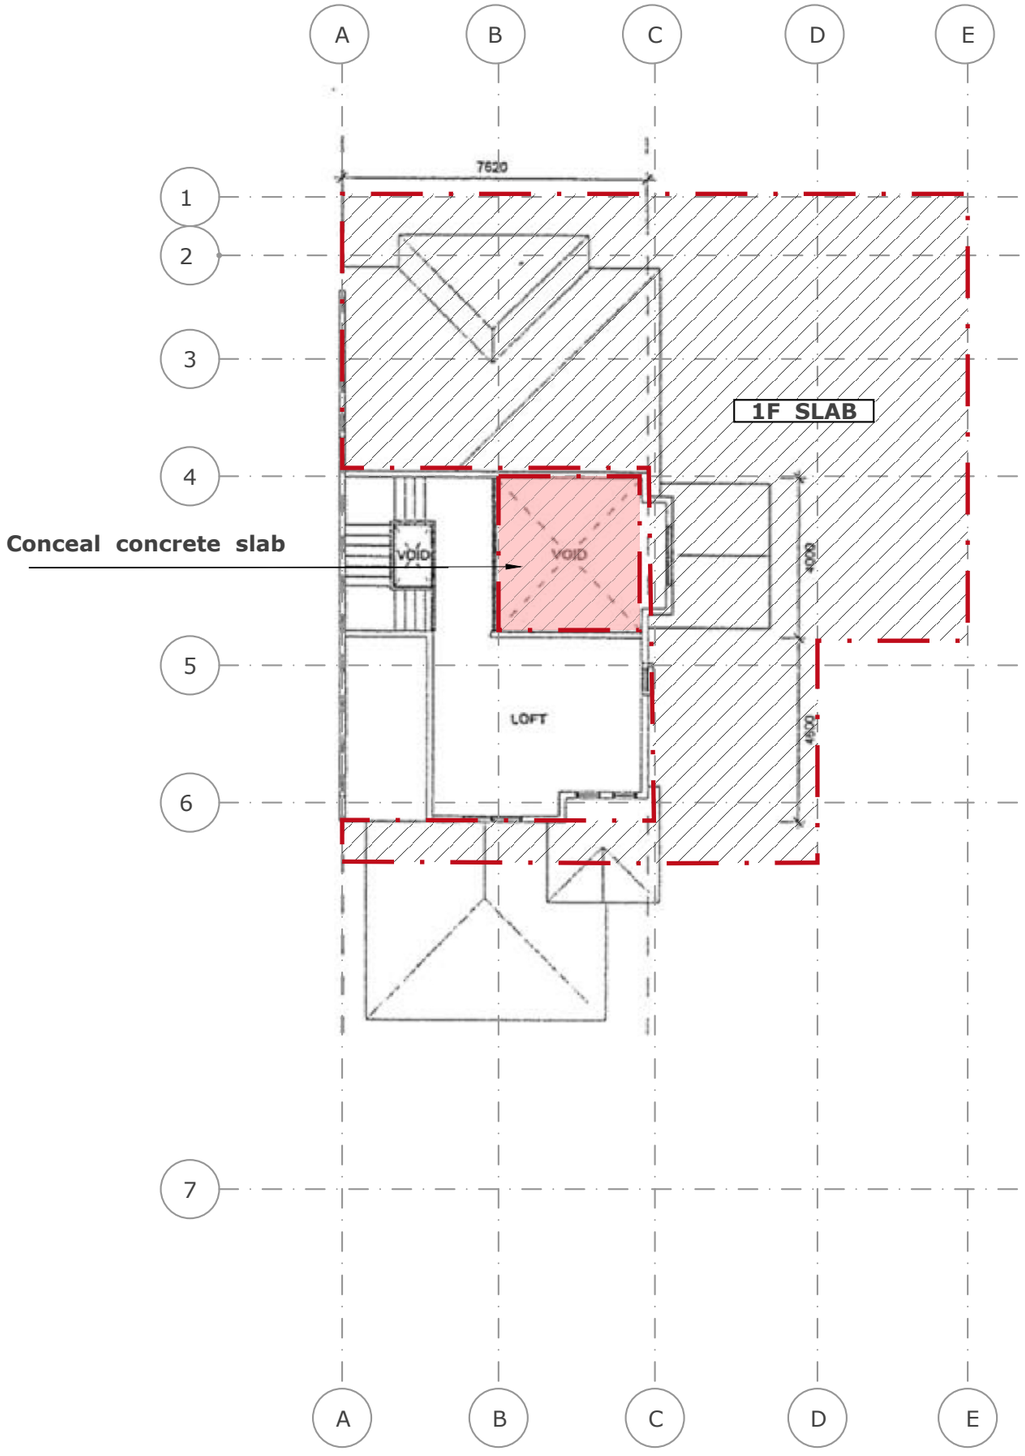

3 PL03 **Original Second Floor Plan**

Scale: 1 / 150

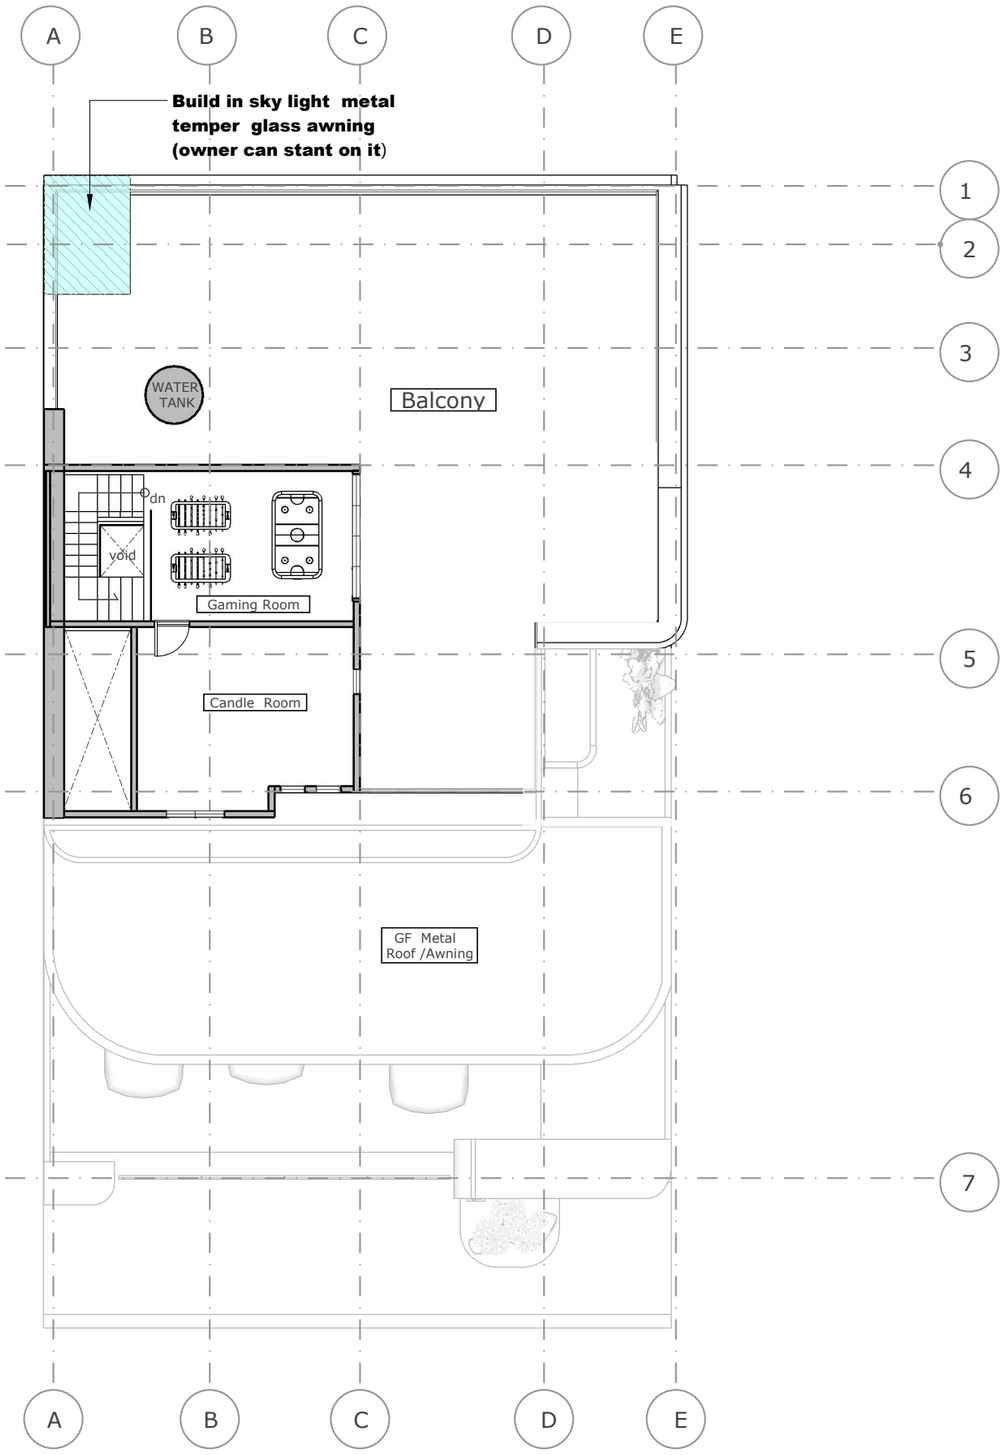

3 PL03 **New Second Floor Plan**

Scale: 1 / 150

MDP
INTERIOR DESIGN

GENERAL NOTES:

The above drawing are for reference only,
all details will be decided by on site or the contractor

以上图说仅是参考，一切细节由现场 或 contractor 决定

DRAWN BY :


PROJECT TITLE :

DRAWING TITLE :

START DATE :

CLOSE DATE :


REVISION

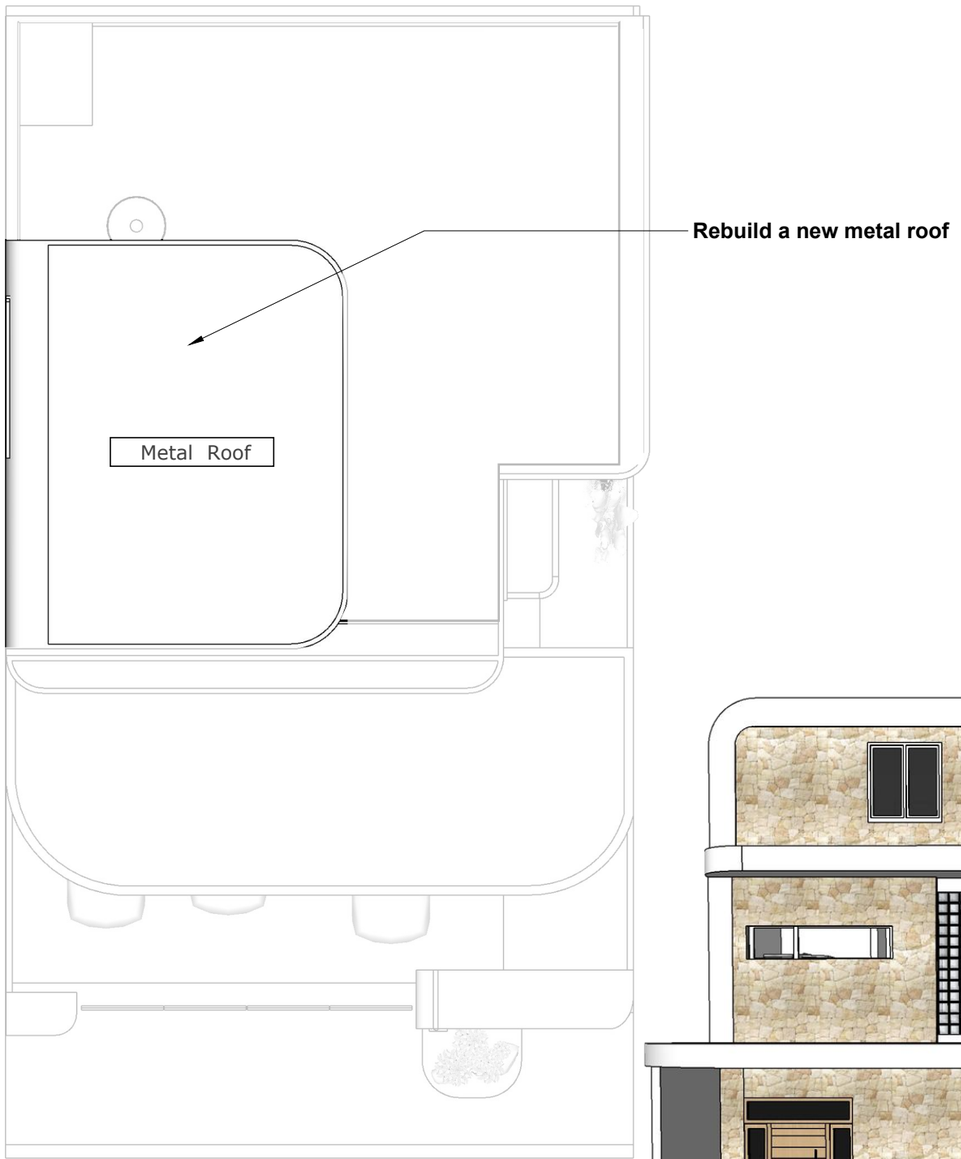

3
PL03

Roof Floor Plan

Scale: 1 / 150

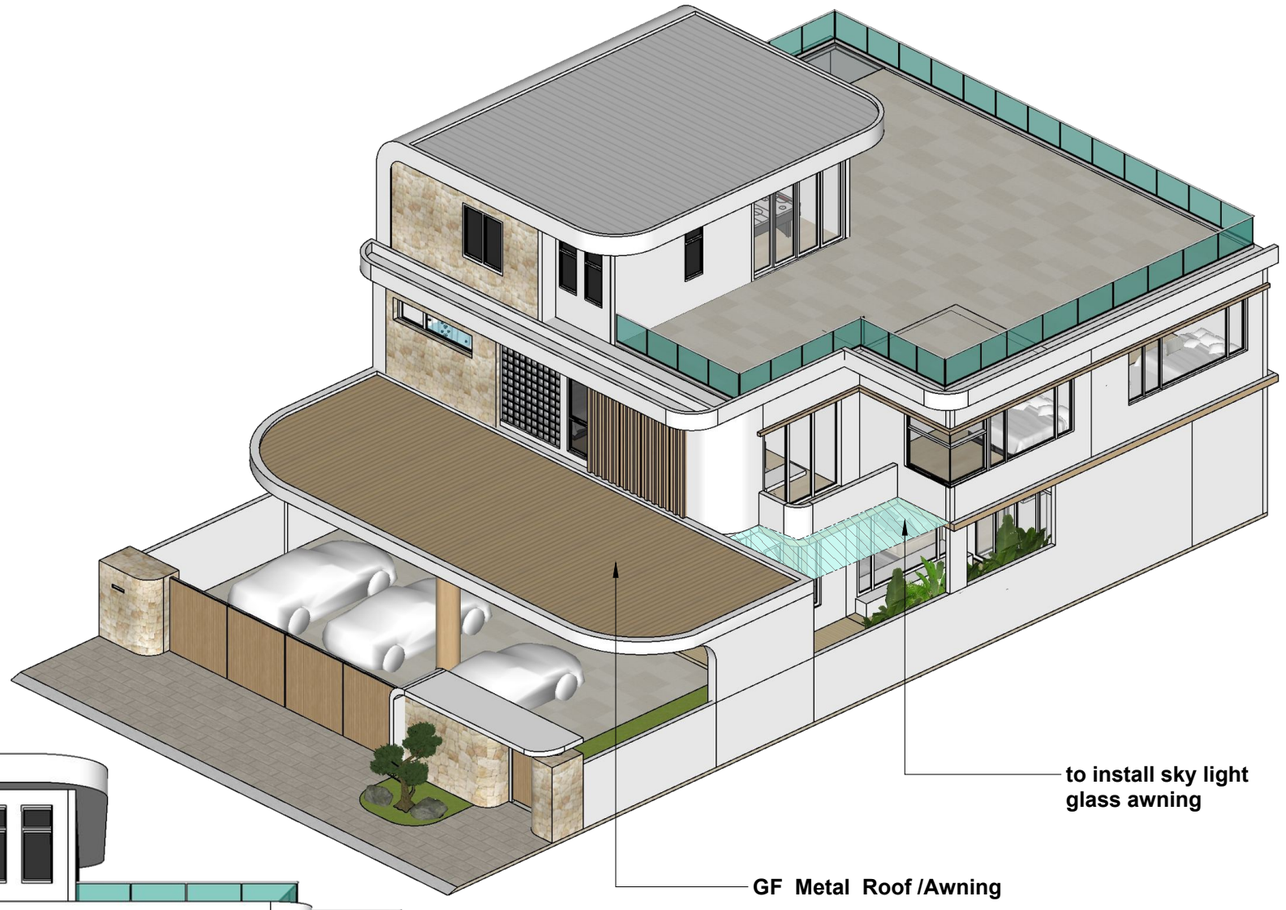



MDP
INTERIOR DESIGN

GENERAL NOTES:

The above drawing are for reference only,
all details will be decided by on site or the contractor

以上图说仅是参考，一切细节由现场 或 contractor 决定

DRAWN BY :

PROJECT TITLE :

DRAWING TITLE :

START DATE :

CLOSE DATE :

REVISION





MDP
INTERIOR DESIGN

GENERAL NOTES:

The above drawing are for reference only,
all details will be decided by on site or the contractor

以上图说仅是参考，一切细节由现场 或 contractor 决定

DRAWN BY :

PROJECT TITLE :

DRAWING TITLE :

START DATE :

CLOSE DATE :

REVISION