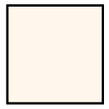
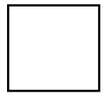
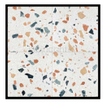
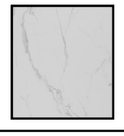
Propose Full House Material

SYMBOL	BRANDING	CODE	Material	Propose Area
	Tomix	TG1-5509 G IVORY GALAXY	laminate	dry kitchen / parent
	maica	M01895 White Beige	laminate	first floor / master bed / room 1,2,3
	Tomix	TW8-3567 IM YORK ASH	laminate	full house
	Tomix	TS10-51251 VM IVORY WHITE	laminate	full house
	Jubin	TT06 VENTI- TERRAZZO	2 x2 tiles	laundry area
	depant on owner	porceline / quartz /marble	table top	foyer/ dry kitchen / laundry /
	VERA	A2-5051 Rock Grey	laminate	first floor / master bed / room 3
	VERA	T5-3824-TM Bianco Venato	laminate	ground floor / living area

MDP
INTERIOR DESIGN

GENERAL NOTES:

The above drawing are for reference only,
all details will be decided by on site or the contractor

以上图说仅是参考，一切细节由现场 或 contractor 决定

DRAWN BY :


PROJECT TITLE :

DRAWING TITLE :

START DATE :

CLOSE DATE :

REVISION

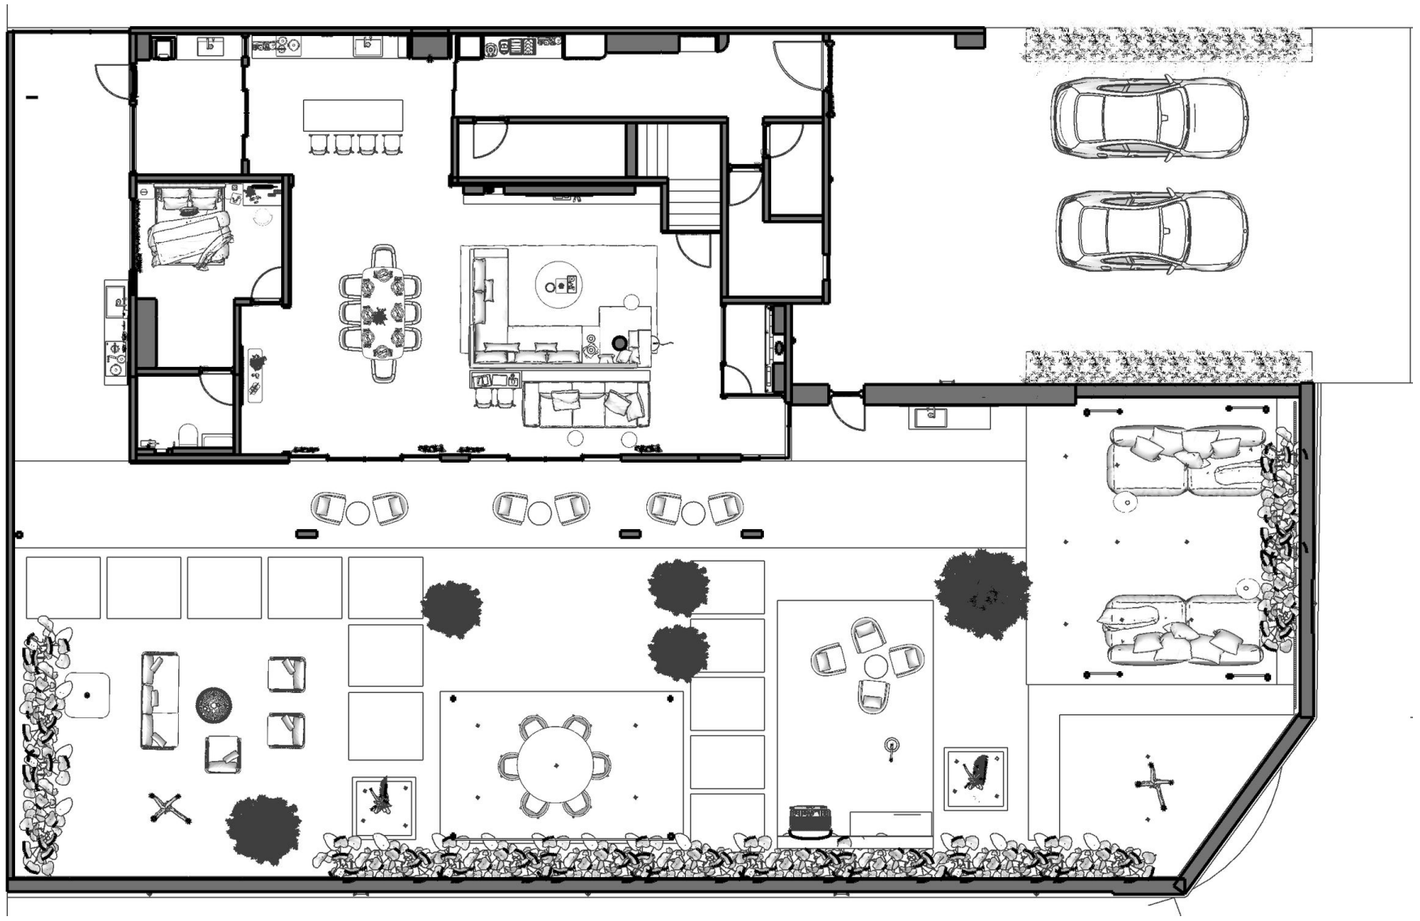

1
P I 1.0

Ground Floor Plan

Scale : 1 : 150

code -TG1-5509 G IVORY GALAXY

MDP
INTERIOR DESIGN

GENERAL NOTES:

The above drawing are for reference only,
all details will be decided by on site or the contractor

以上图说仅是参考，一切细节由现场 或 contractor 决定

DRAWN BY :


PROJECT TITLE :

DRAWING TITLE :

START DATE :


CLOSE DATE :

REVISION

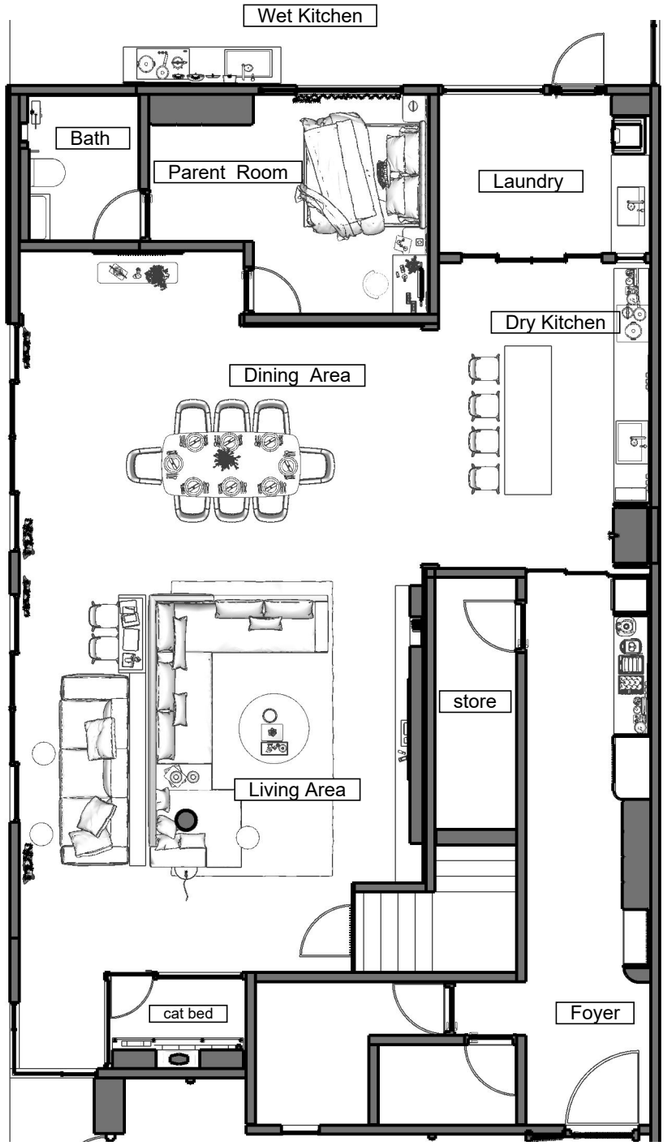

1 / P I 1.0 **Ground Floor Plan**

Scale : 1 : 150

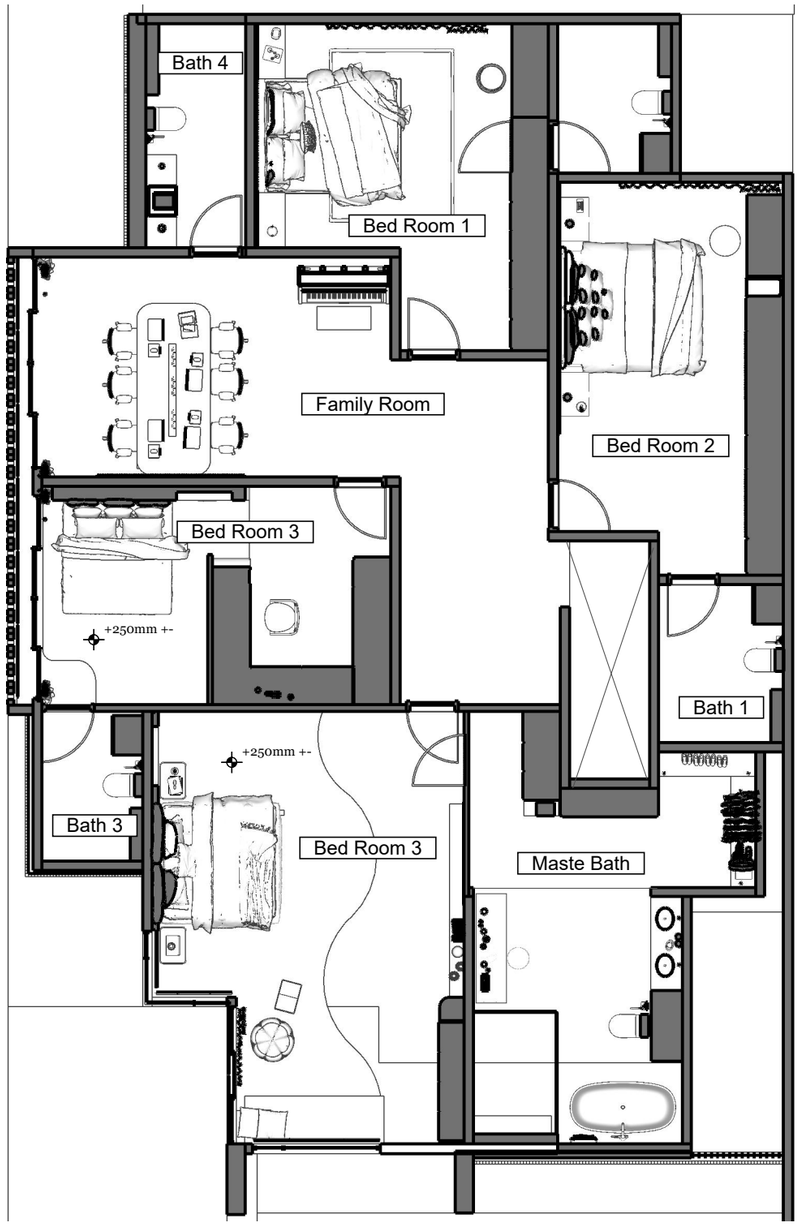

2 / P I 1.0 **FIRST Floor Plan**

Scale : 1 : 150

MDP
INTERIOR DESIGN

GENERAL NOTES:

The above drawing are for reference only,
all details will be decided by on site or the contractor

以上图说仅是参考，一切细节由现场 或 contractor 决定

DRAWN BY :


PROJECT TITLE :

DRAWING TITLE :

START DATE :


CLOSE DATE :

REVISION

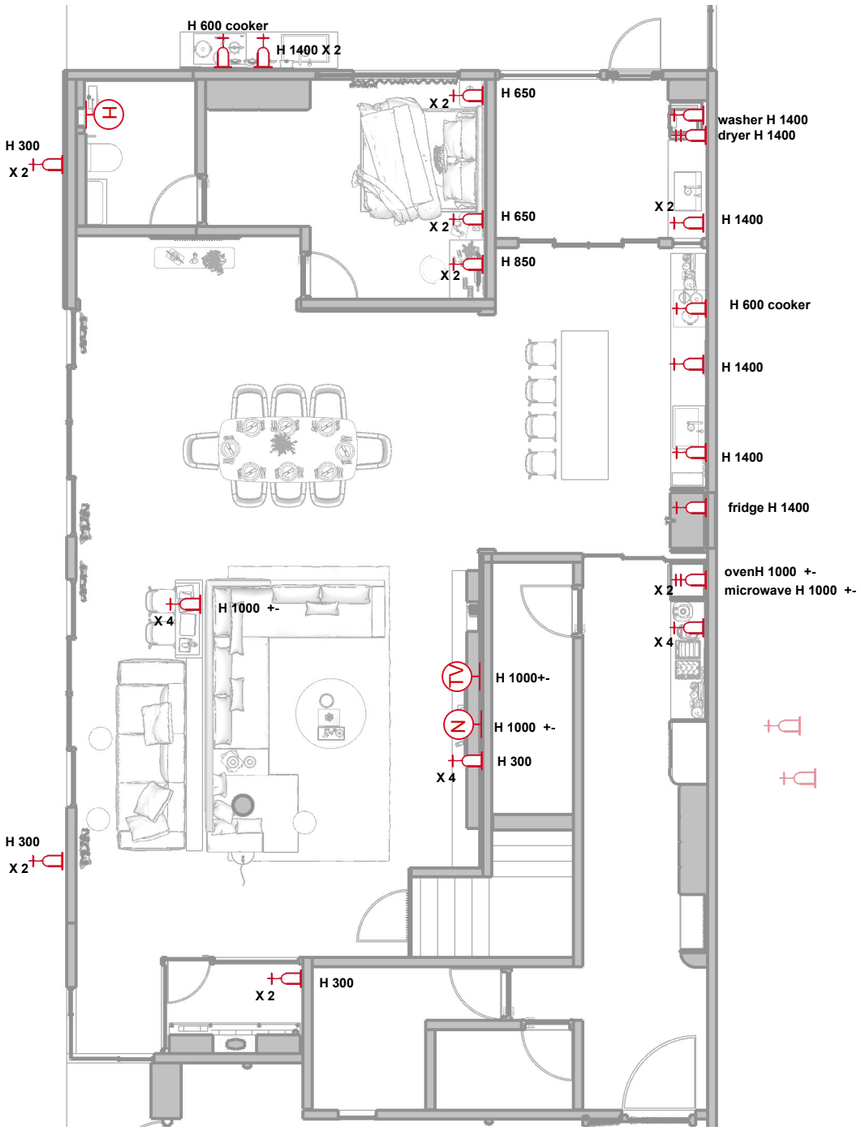

1 / P I 1.0 **Ground Floor Plan**

Scale : 1 : 150

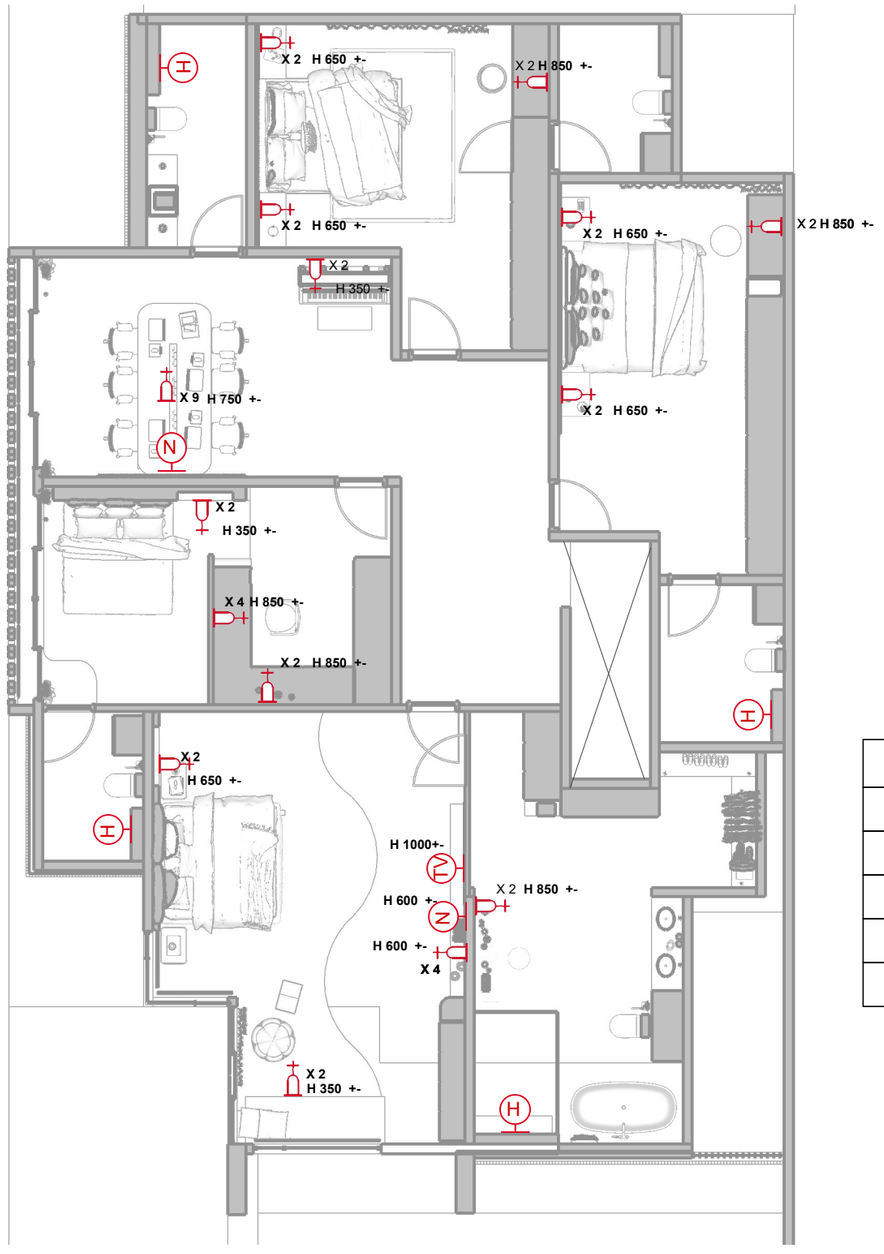

2 / P I 1.0 **FIRST Floor Plan**

Scale : 1 : 150

symbol	Description	Qty
	13A	
	15A	
TV	TV point	
N	Net work point	
H	20 A Heater Point	

MDP
INTERIOR DESIGN

GENERAL NOTES:

The above drawing are for reference only,
all details will be decided by on site or the contractor

以上图说仅是参考，一切细节由现场 或 contractor 决定

DRAWN BY :


PROJECT TITLE :

DRAWING TITLE :

START DATE :


CLOSE DATE :

REVISION

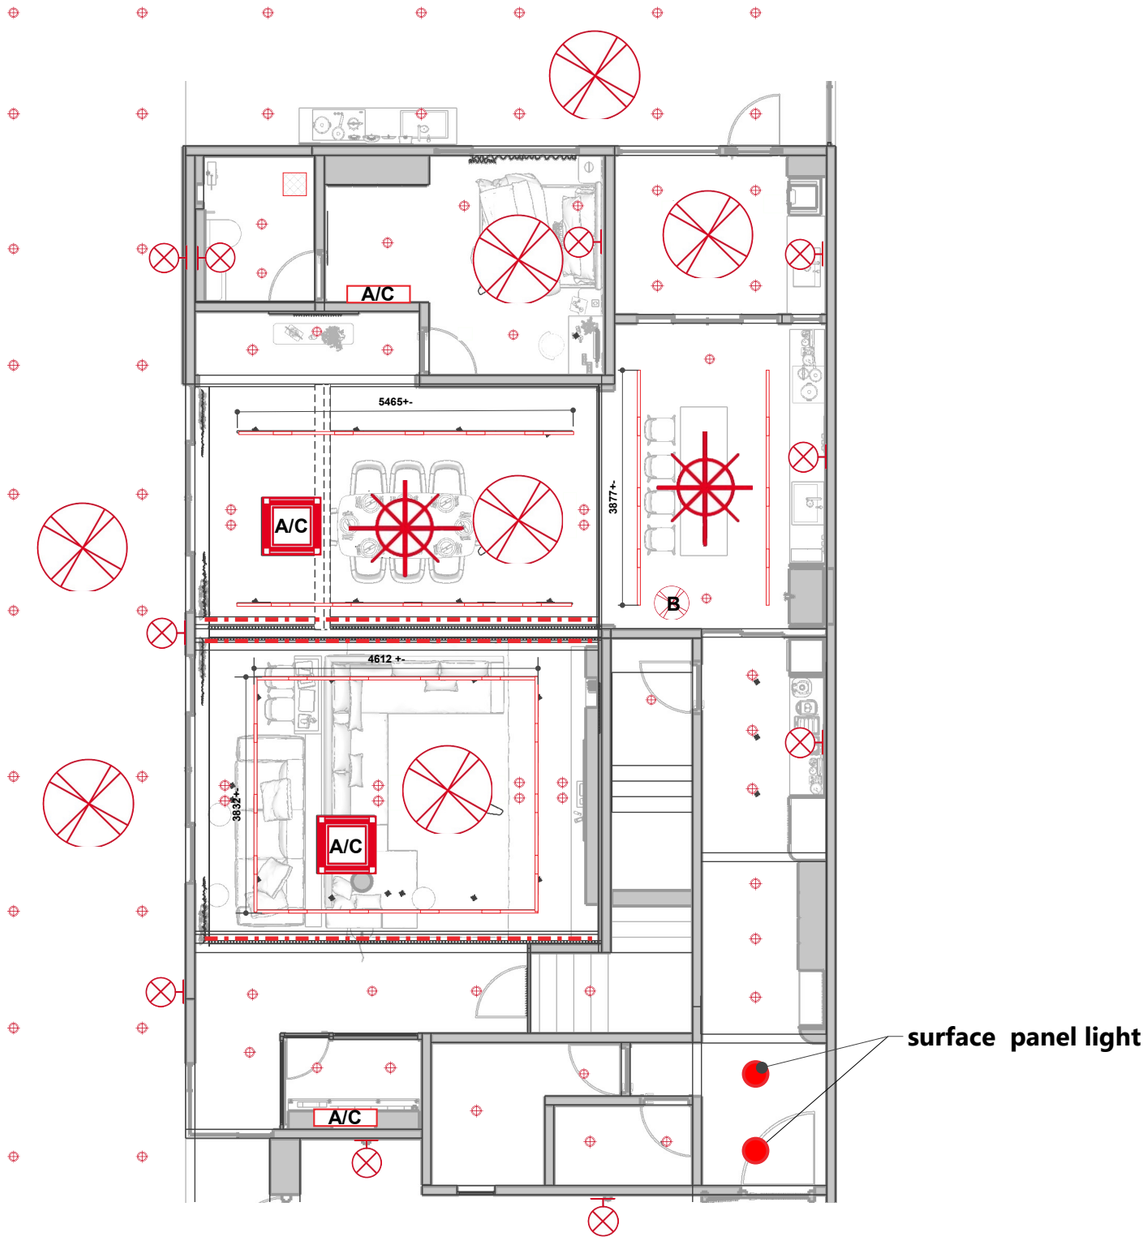

1 / P I 1.0 **Ground Floor Plan**

Scale : 1 : 150

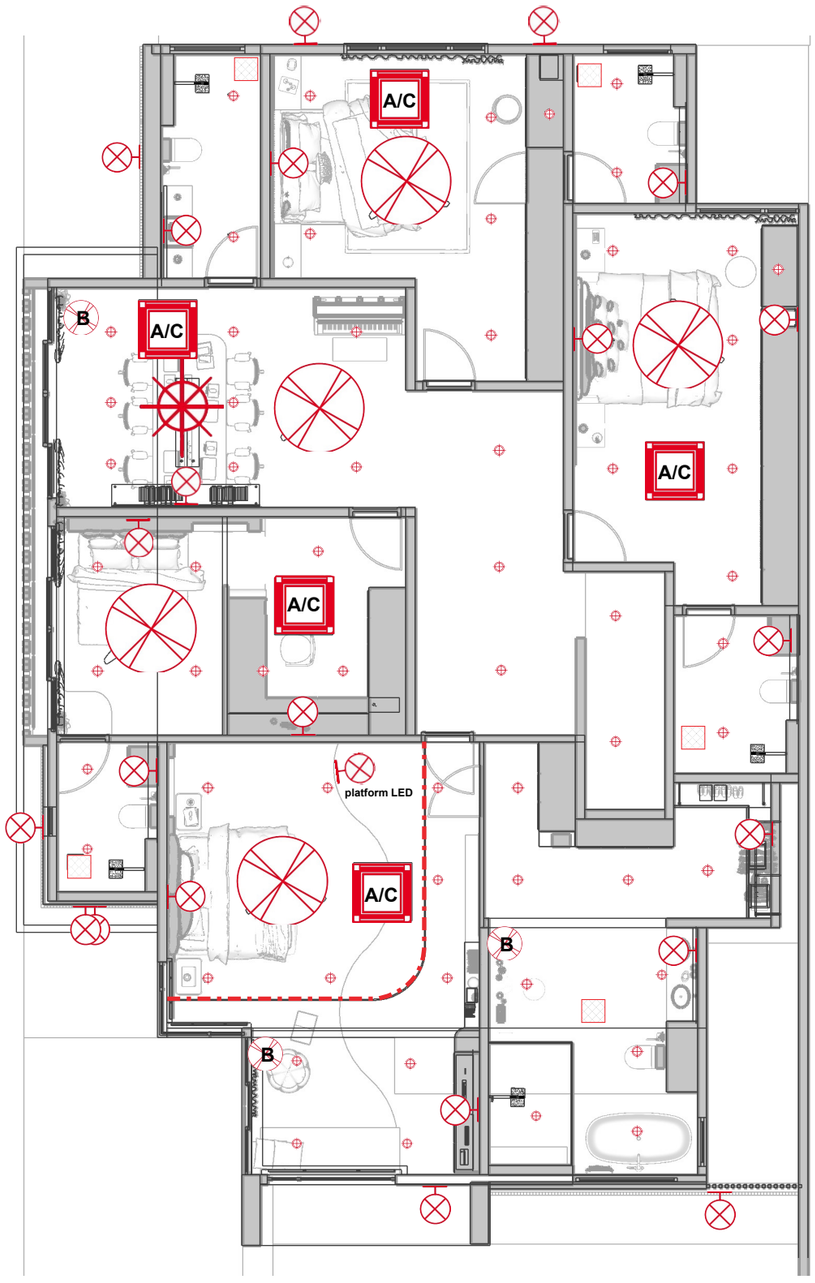

2 / P I 1.0 **FIRST Floor Plan**

Scale : 1 : 150

symbol	Description	Qty
	down light / eyeball	
	cassette	
	Ceiling Fan	
B	BabyFan	
	Exhaust Fan	
	magnetic light	
	lighting point for LED/wall light	
	Ceiling LED strip	
	pendant light	
	surface panel light	

MDP
INTERIOR DESIGN

GENERAL NOTES:

The above drawing are for reference only,
all details will be decided by on site or the contractor

以上图说仅是参考，一切细节由现场 或 contractor 决定

DRAWN BY :


PROJECT TITLE :

DRAWING TITLE :

START DATE :


CLOSE DATE :

REVISION

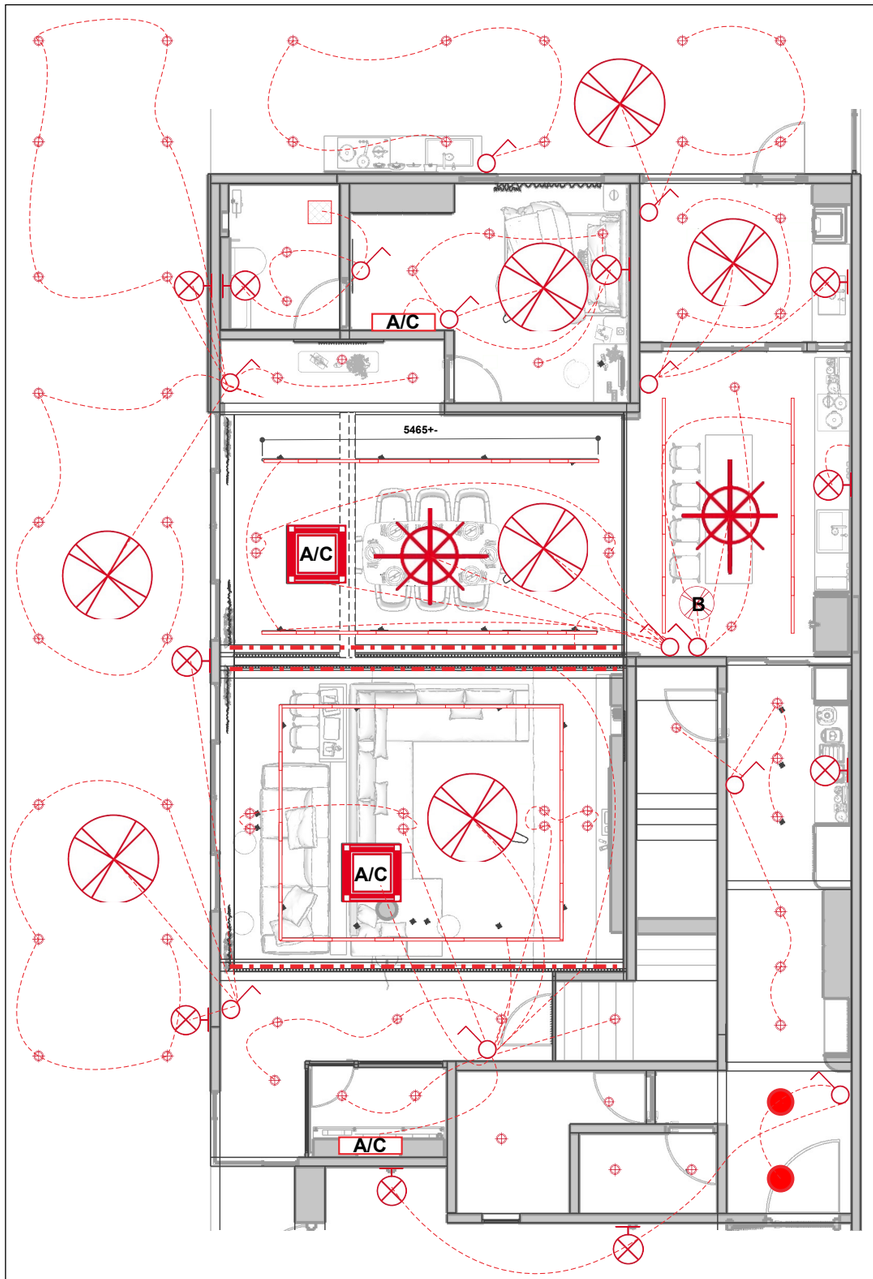

1 / P I 1.0 **Ground Floor Plan**

Scale : 1 : 150

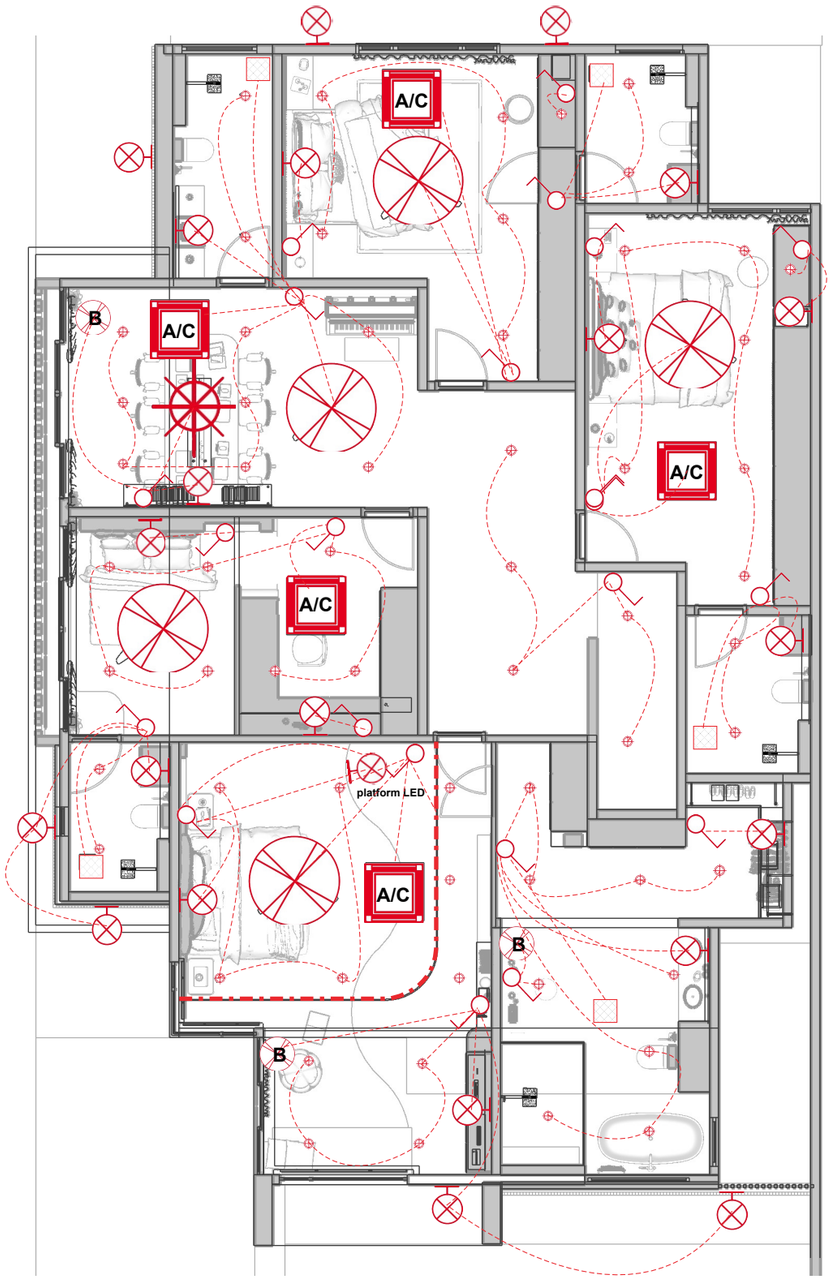

2 / P I 1.0 **FIRST Floor Plan**

Scale : 1 : 150

symbol	Description	Qty
	down light / eyeball	
	cassette	
	Ceiling Fan	
B	BabyFan	
	Exhaust Fan	
	magnetic light	
	lighting point for LED/wall light	
	Ceiling LED strip	
	pendant light	
	surface panel light	
	switches	

MDP
INTERIOR DESIGN

GENERAL NOTES:

The above drawing are for reference only,
all details will be decided by on site or the contractor

以上图说仅是参考，一切细节由现场 或 contractor 决定

DRAWN BY :


PROJECT TITLE :

DRAWING TITLE :

START DATE :


CLOSE DATE :

REVISION

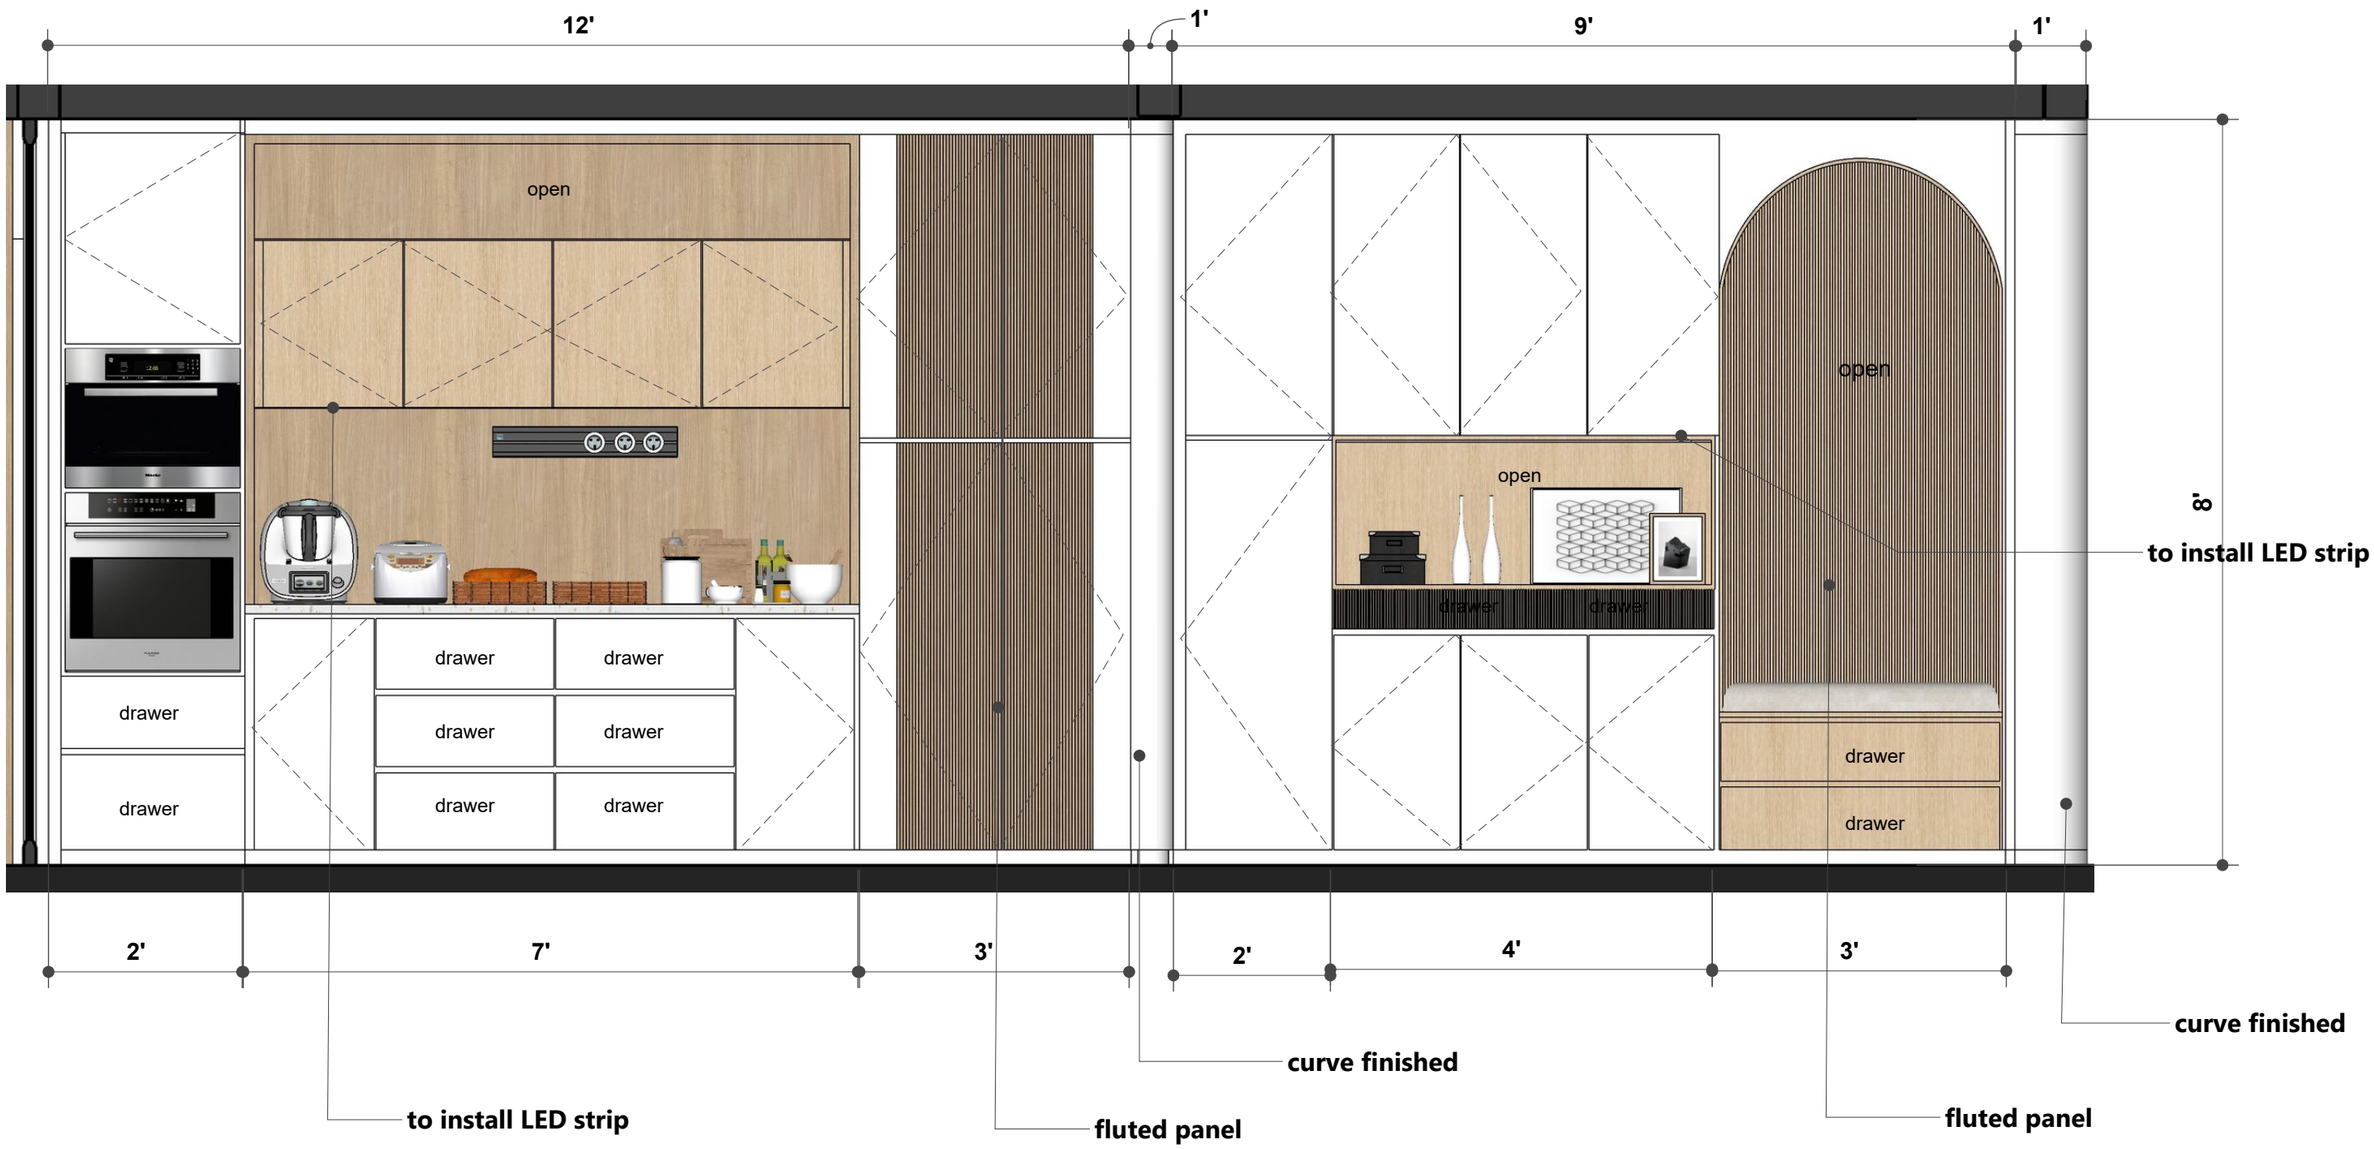

1 / EI 1.0 **Foyer Area Shoe cabinet**

Scale : 1 : 20

 

Tomix
TS10-51251 VM IVORY WHITE



Tomix
code -TW8-3567 IM YORK ASH

MDP
INTERIOR DESIGN

GENERAL NOTES:

The above drawing are for reference only,
all details will be decided by on site or the contractor

以上图说仅是参考，一切细节由现场 或 contractor 决定

DRAWN BY :


PROJECT TITLE :

DRAWING TITLE :

START DATE :

CLOSE DATE :

REVISION

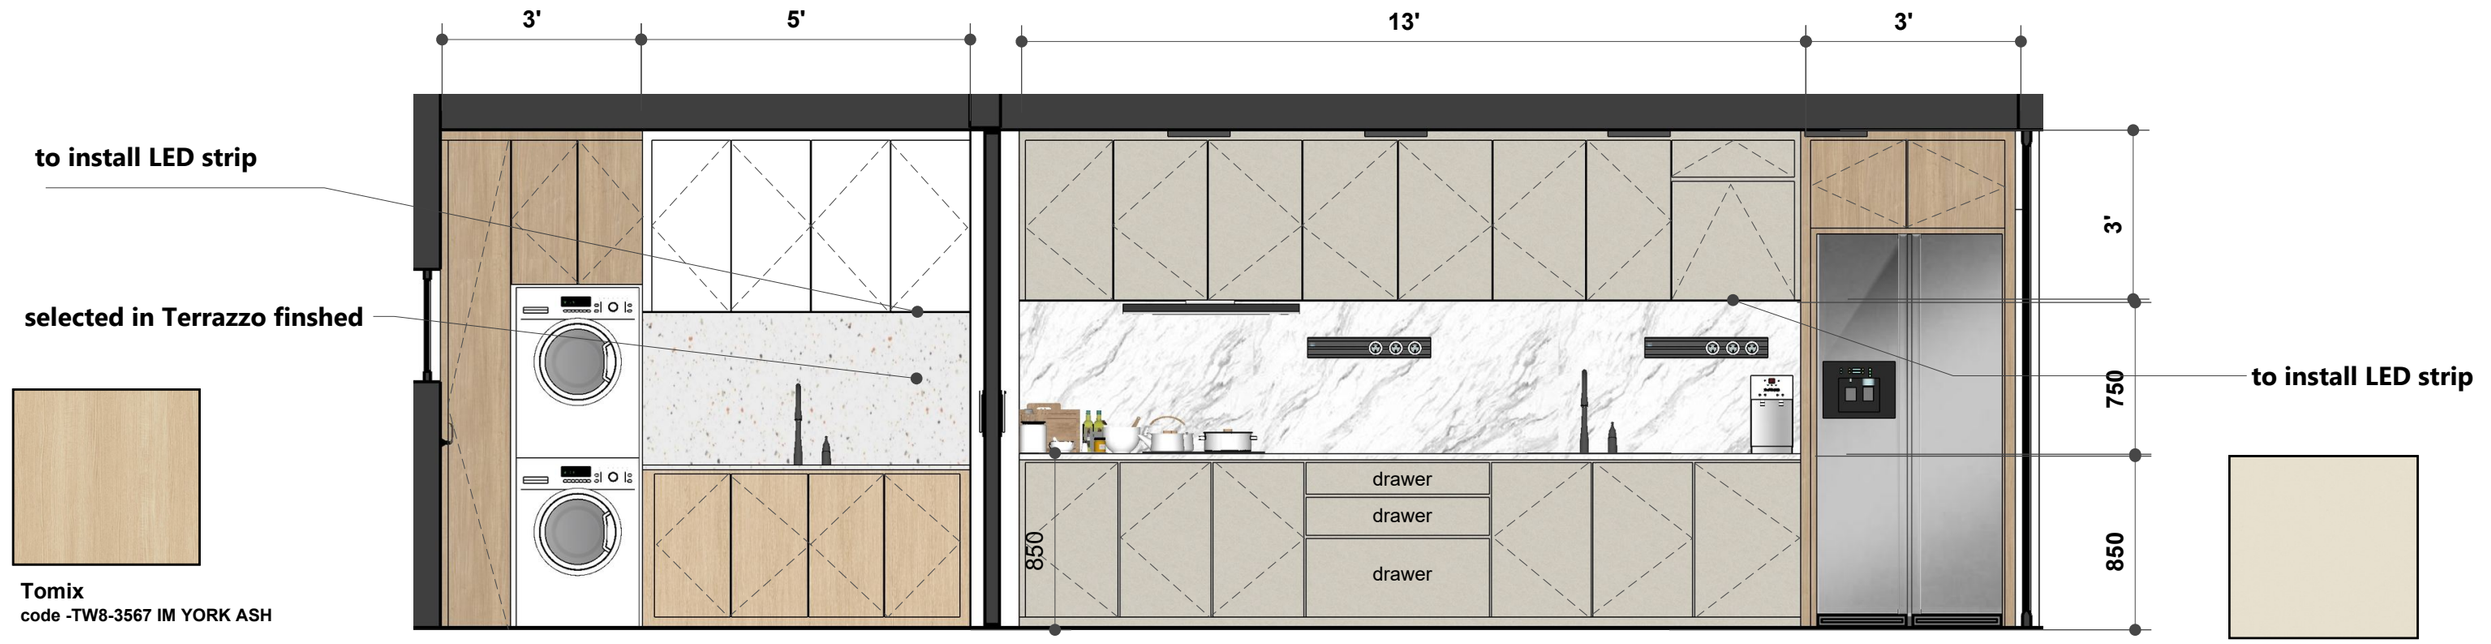

Tomix
code -TW8-3567 IM YORK ASH

Tomix
code -TG1-5509 G IVORY GALAXY

1 / EI 1.0 **Laundry Area**
Scale : 1 : 30

2 / EI 1.0 Dry kitchen
Scale : 1 : 30





2 / IS 1.0 **Dry kitchen island**
Scale : 1 : 30

MDP
INTERIOR DESIGN

GENERAL NOTES:

The above drawing are for reference only,
all details will be decided by on site or the contractor

以上图说仅是参考，一切细节由现场 或 contractor 决定

DRAWN BY :


PROJECT TITLE :

DRAWING TITLE :

START DATE :

CLOSE DATE :

REVISION

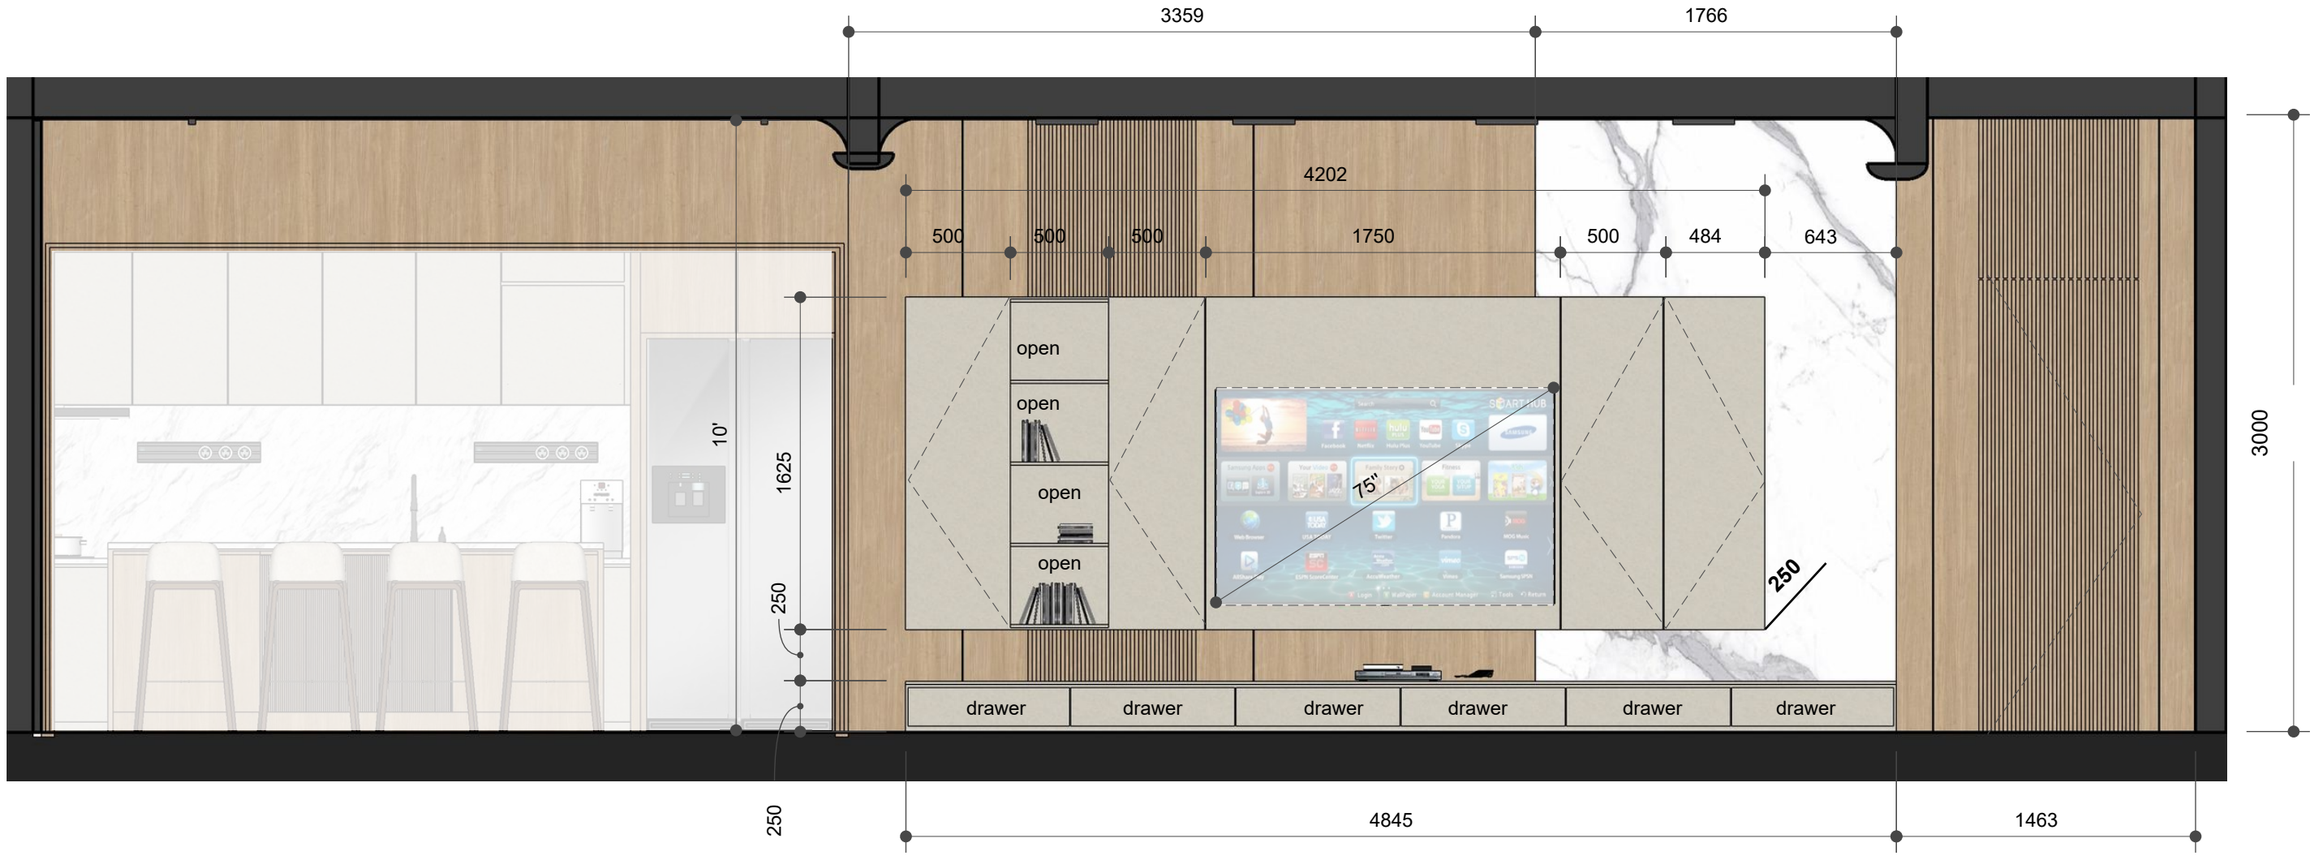


1 / EI 1.0 **Living Area**

Scale : 1 : 30



Tomix
TW8-3567 IM
YORK ASH

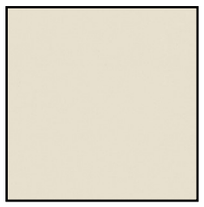

Tomix
TG1-5509 G
IVORY GALAXY



VERA
T5-3824-TM
Bianco Venato

MDP
INTERIOR DESIGN

GENERAL NOTES:

The above drawing are for reference only,
all details will be decided by on site or the contractor

以上图说仅是参考，一切细节由现场 或 contractor 决定

DRAWN BY :

PROJECT TITLE :

DRAWING TITLE :

START DATE :

CLOSE DATE :

REVISION



Tomix

TW8-3567 IM YORK ASH


Fluted panel



both side to install LED strip


VERA


T5-3824-TM Bianco Venato

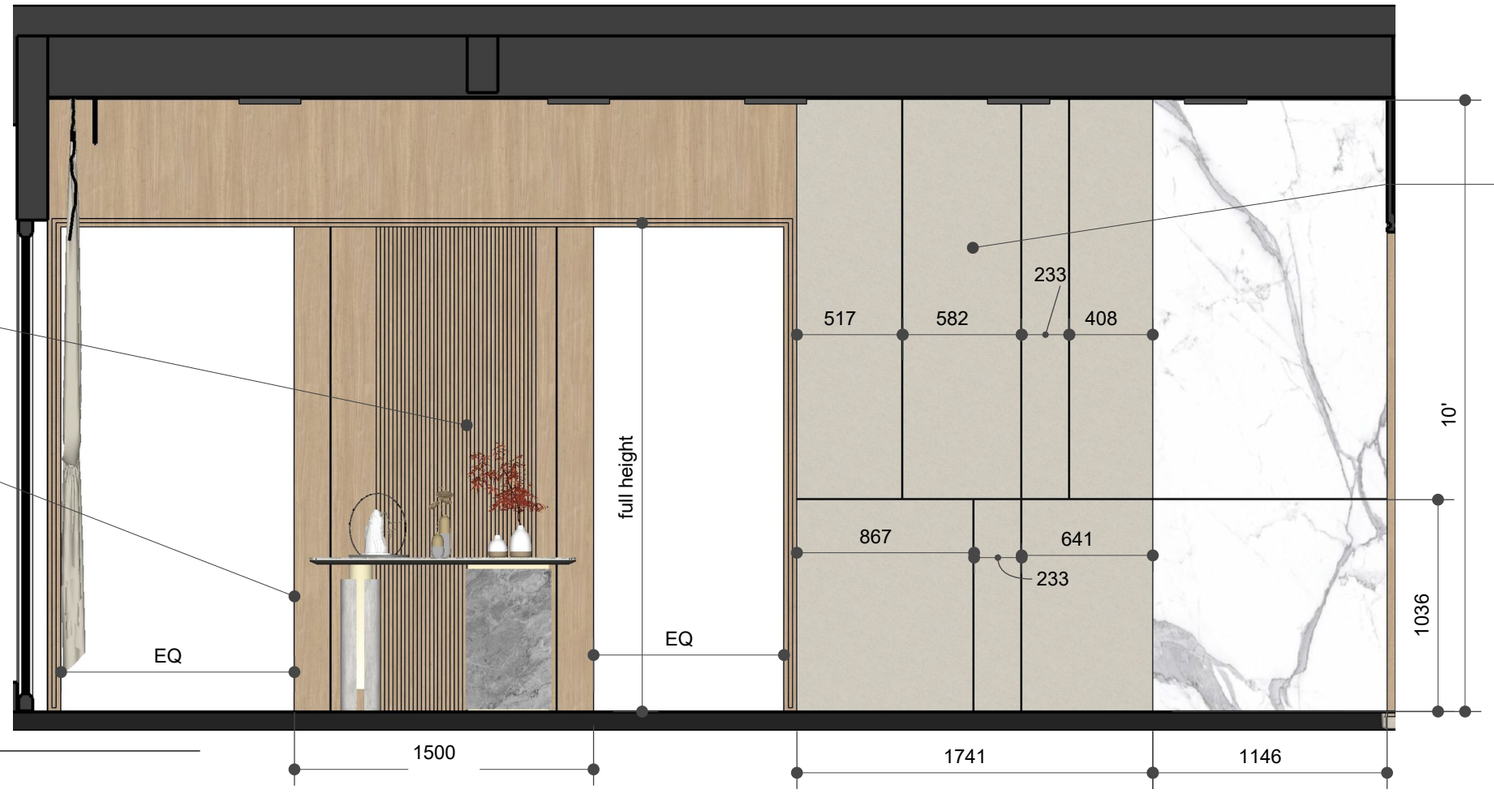

1 / EI 1.0 **Living Area**

Scale : 1 : 30

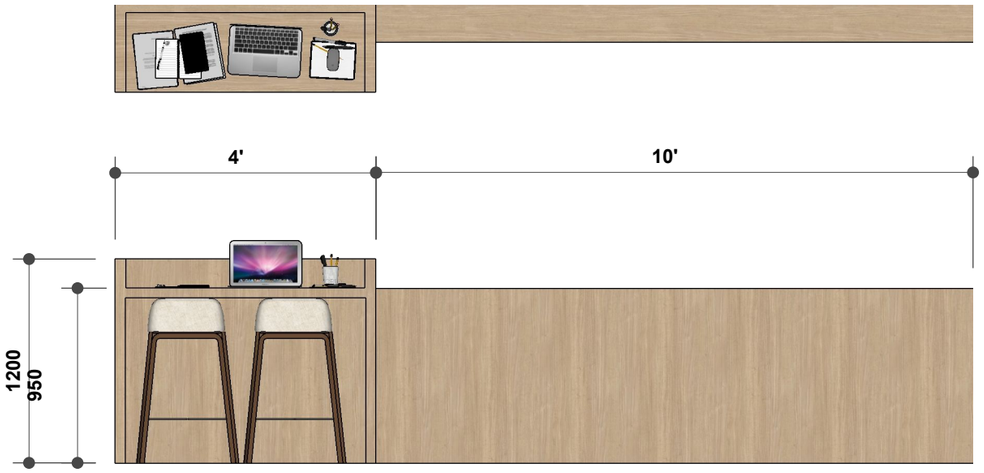

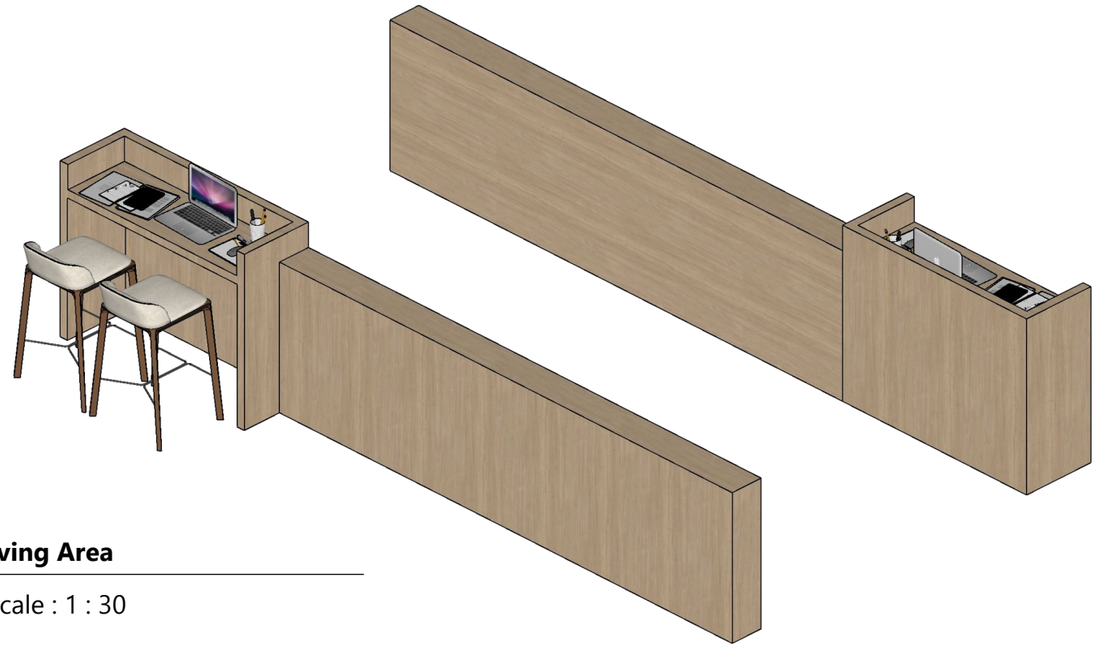

1 / IS 1.0 **Living Area**

Scale : 1 : 30

MDP
INTERIOR DESIGN

GENERAL NOTES:

The above drawing are for reference only,
all details will be decided by on site or the contractor

以上图说仅是参考，一切细节由现场 或 contractor 决定

DRAWN BY :


PROJECT TITLE :

DRAWING TITLE :

START DATE :


CLOSE DATE :


REVISION

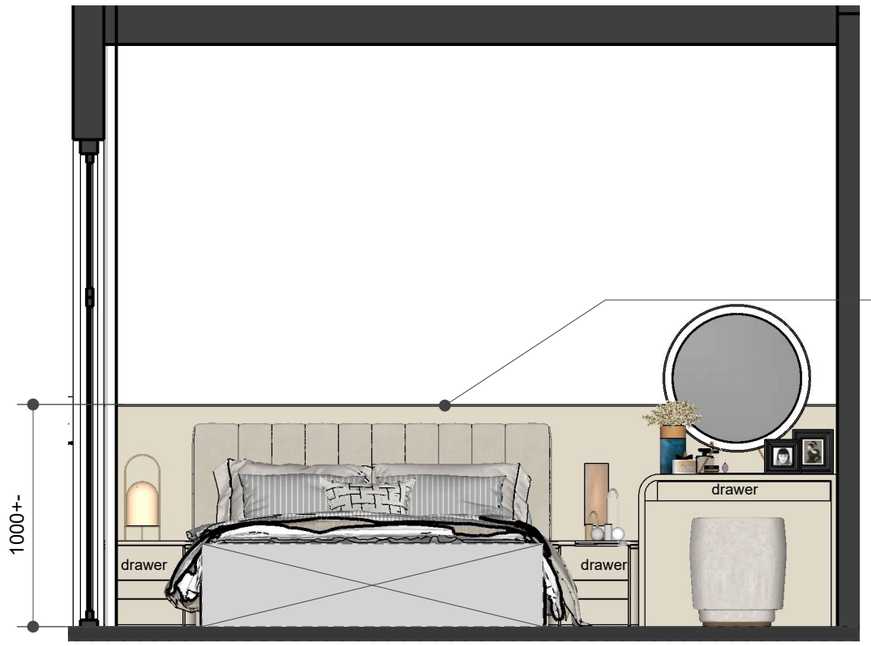


1 / EI 1.0 Ground bed

Scale : 1 : 30

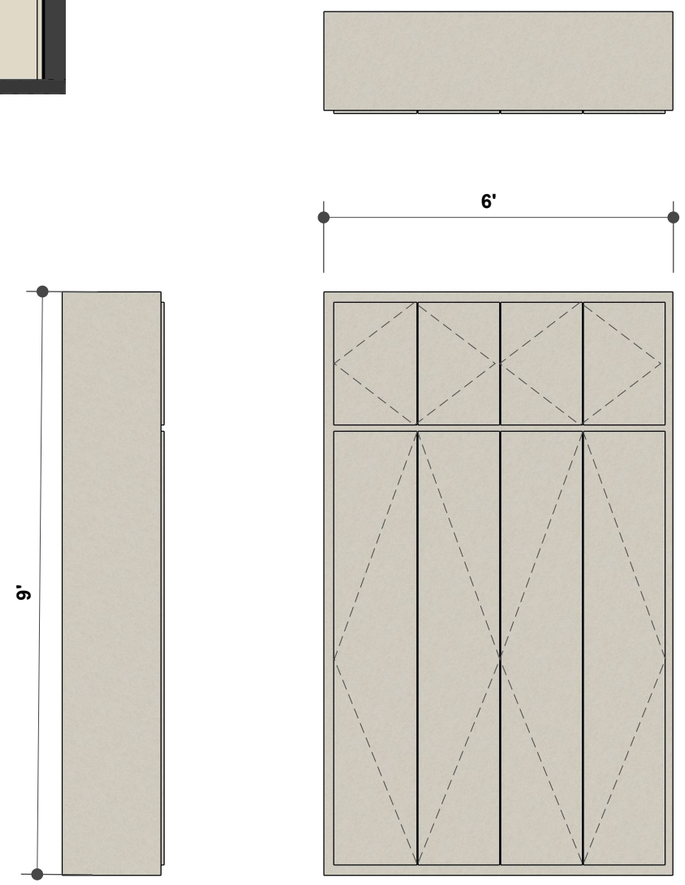

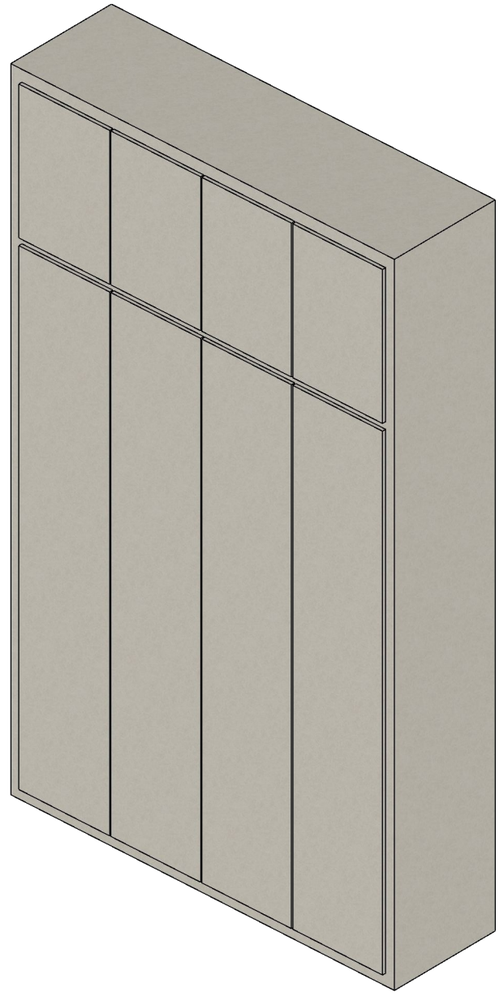

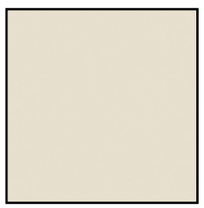

Tomix

TG1-5509 G IVORY GALAXY

MDP
INTERIOR DESIGN

GENERAL NOTES:

The above drawing are for reference only,
all details will be decided by on site or the contractor

以上图说仅是参考，一切细节由现场 或 contractor 决定

DRAWN BY :


PROJECT TITLE :


DRAWING TITLE :

START DATE :

CLOSE DATE :

REVISION

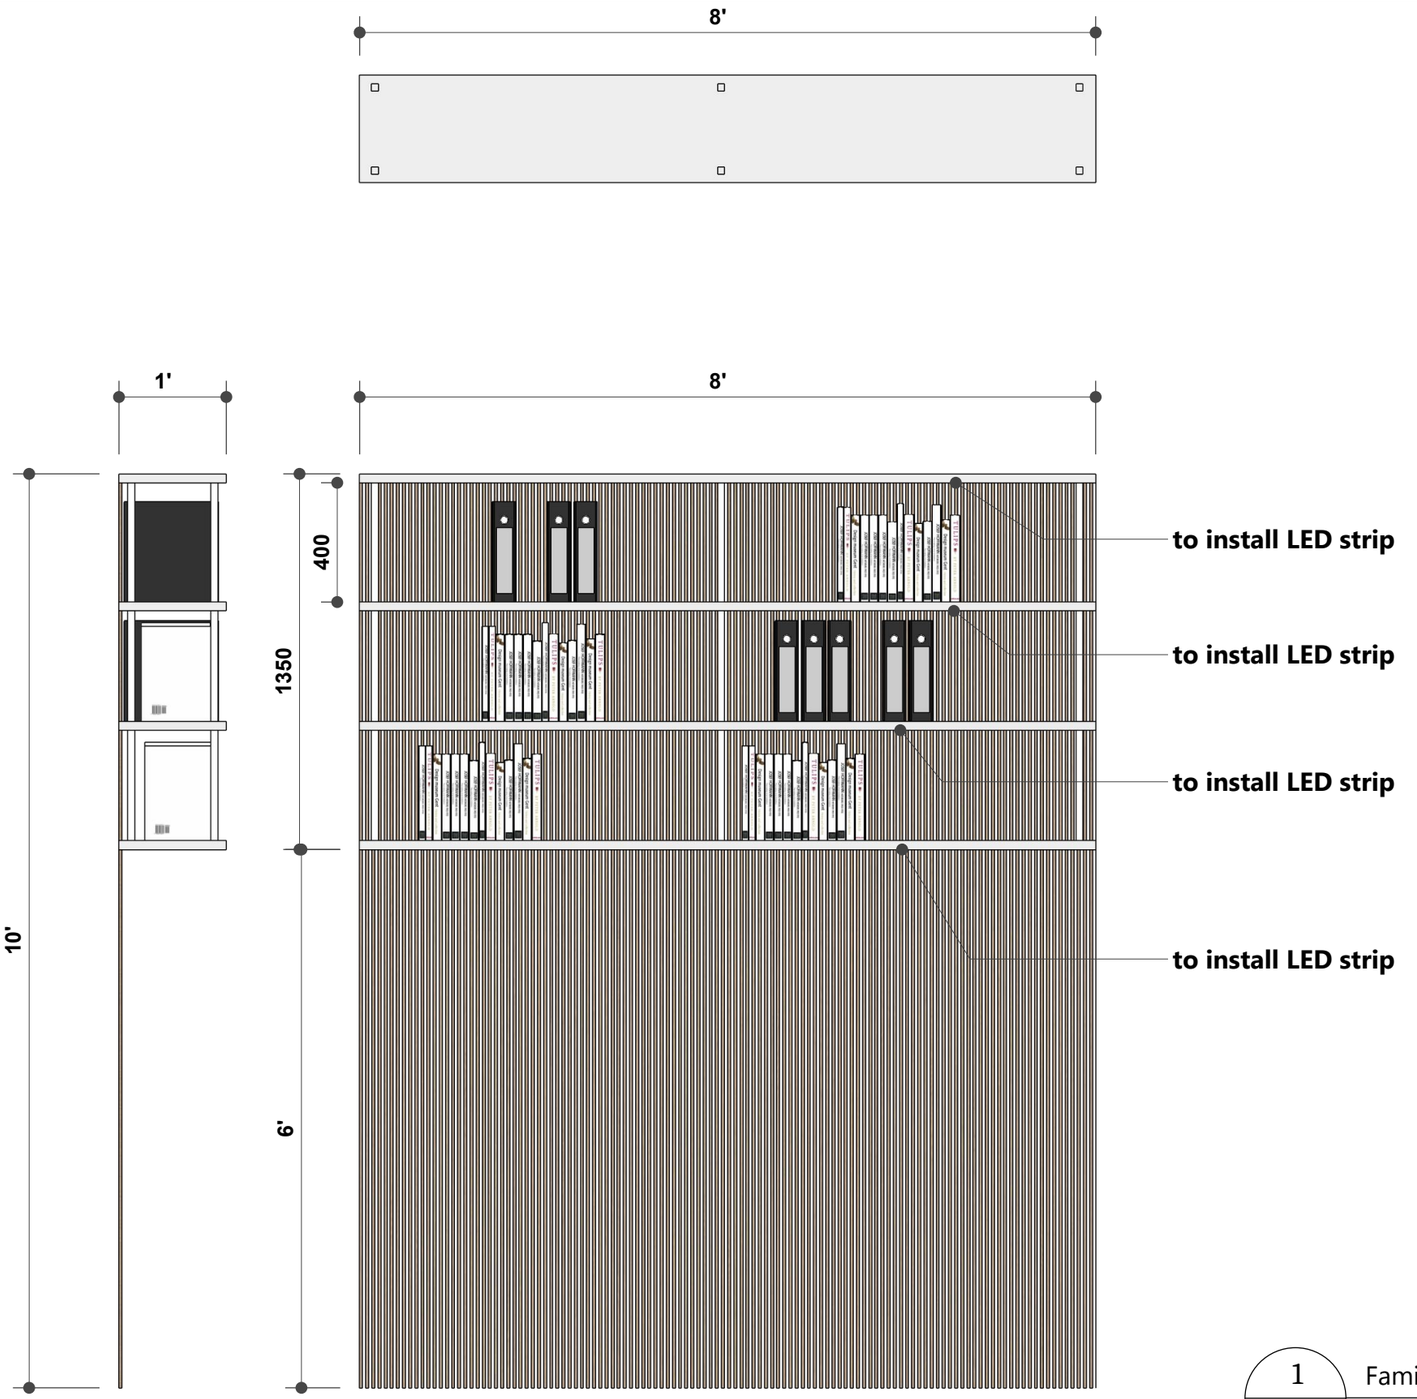

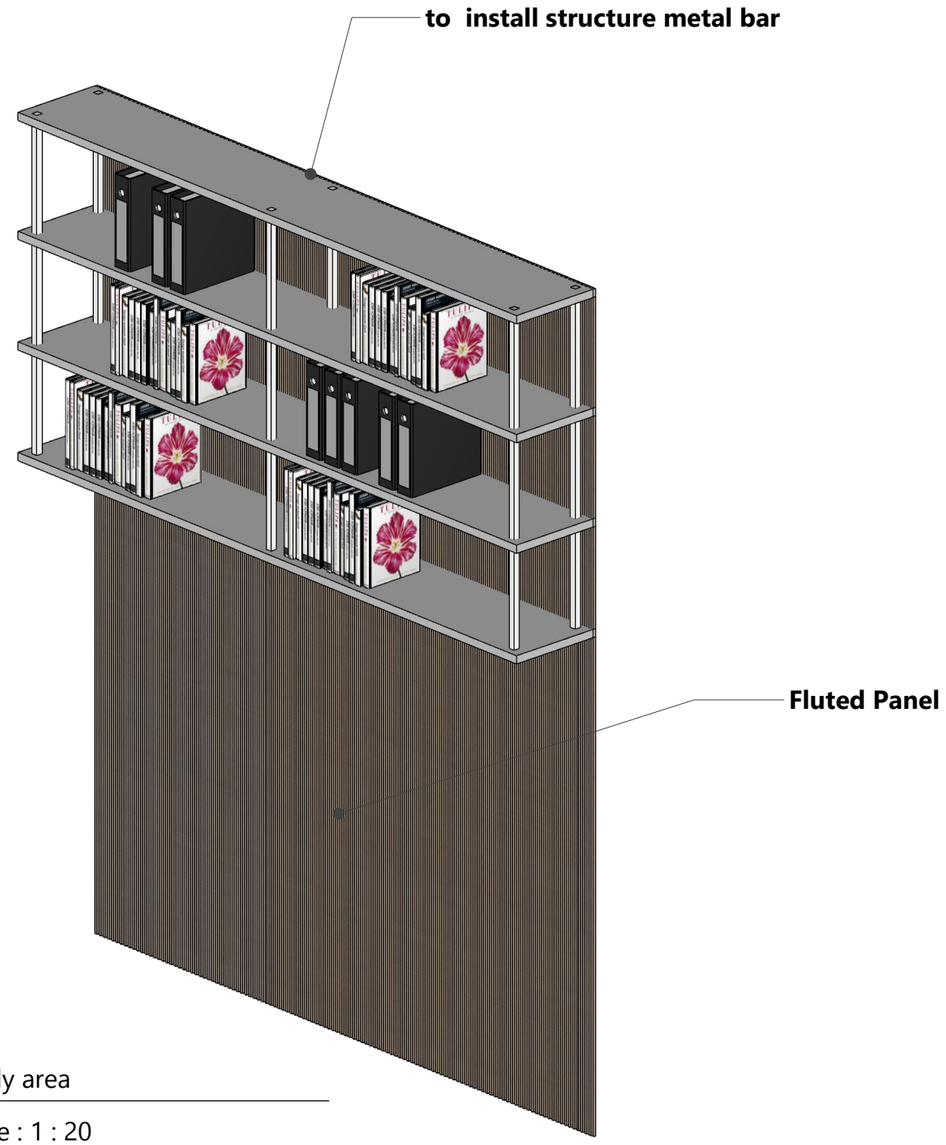

1 / EI 1.0 Family area

Scale : 1 : 20

MDP
INTERIOR DESIGN

GENERAL NOTES:

The above drawing are for reference only,
all details will be decided by on site or the contractor

以上图说仅是参考，一切细节由现场 或 contractor 决定

DRAWN BY :

PROJECT TITLE :

DRAWING TITLE :

START DATE :


CLOSE DATE :

REVISION




Tomix

TW8-3567 IM YORK ASH

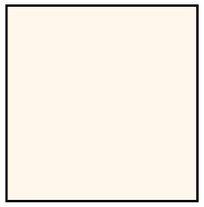

maica

M01895 White Beige

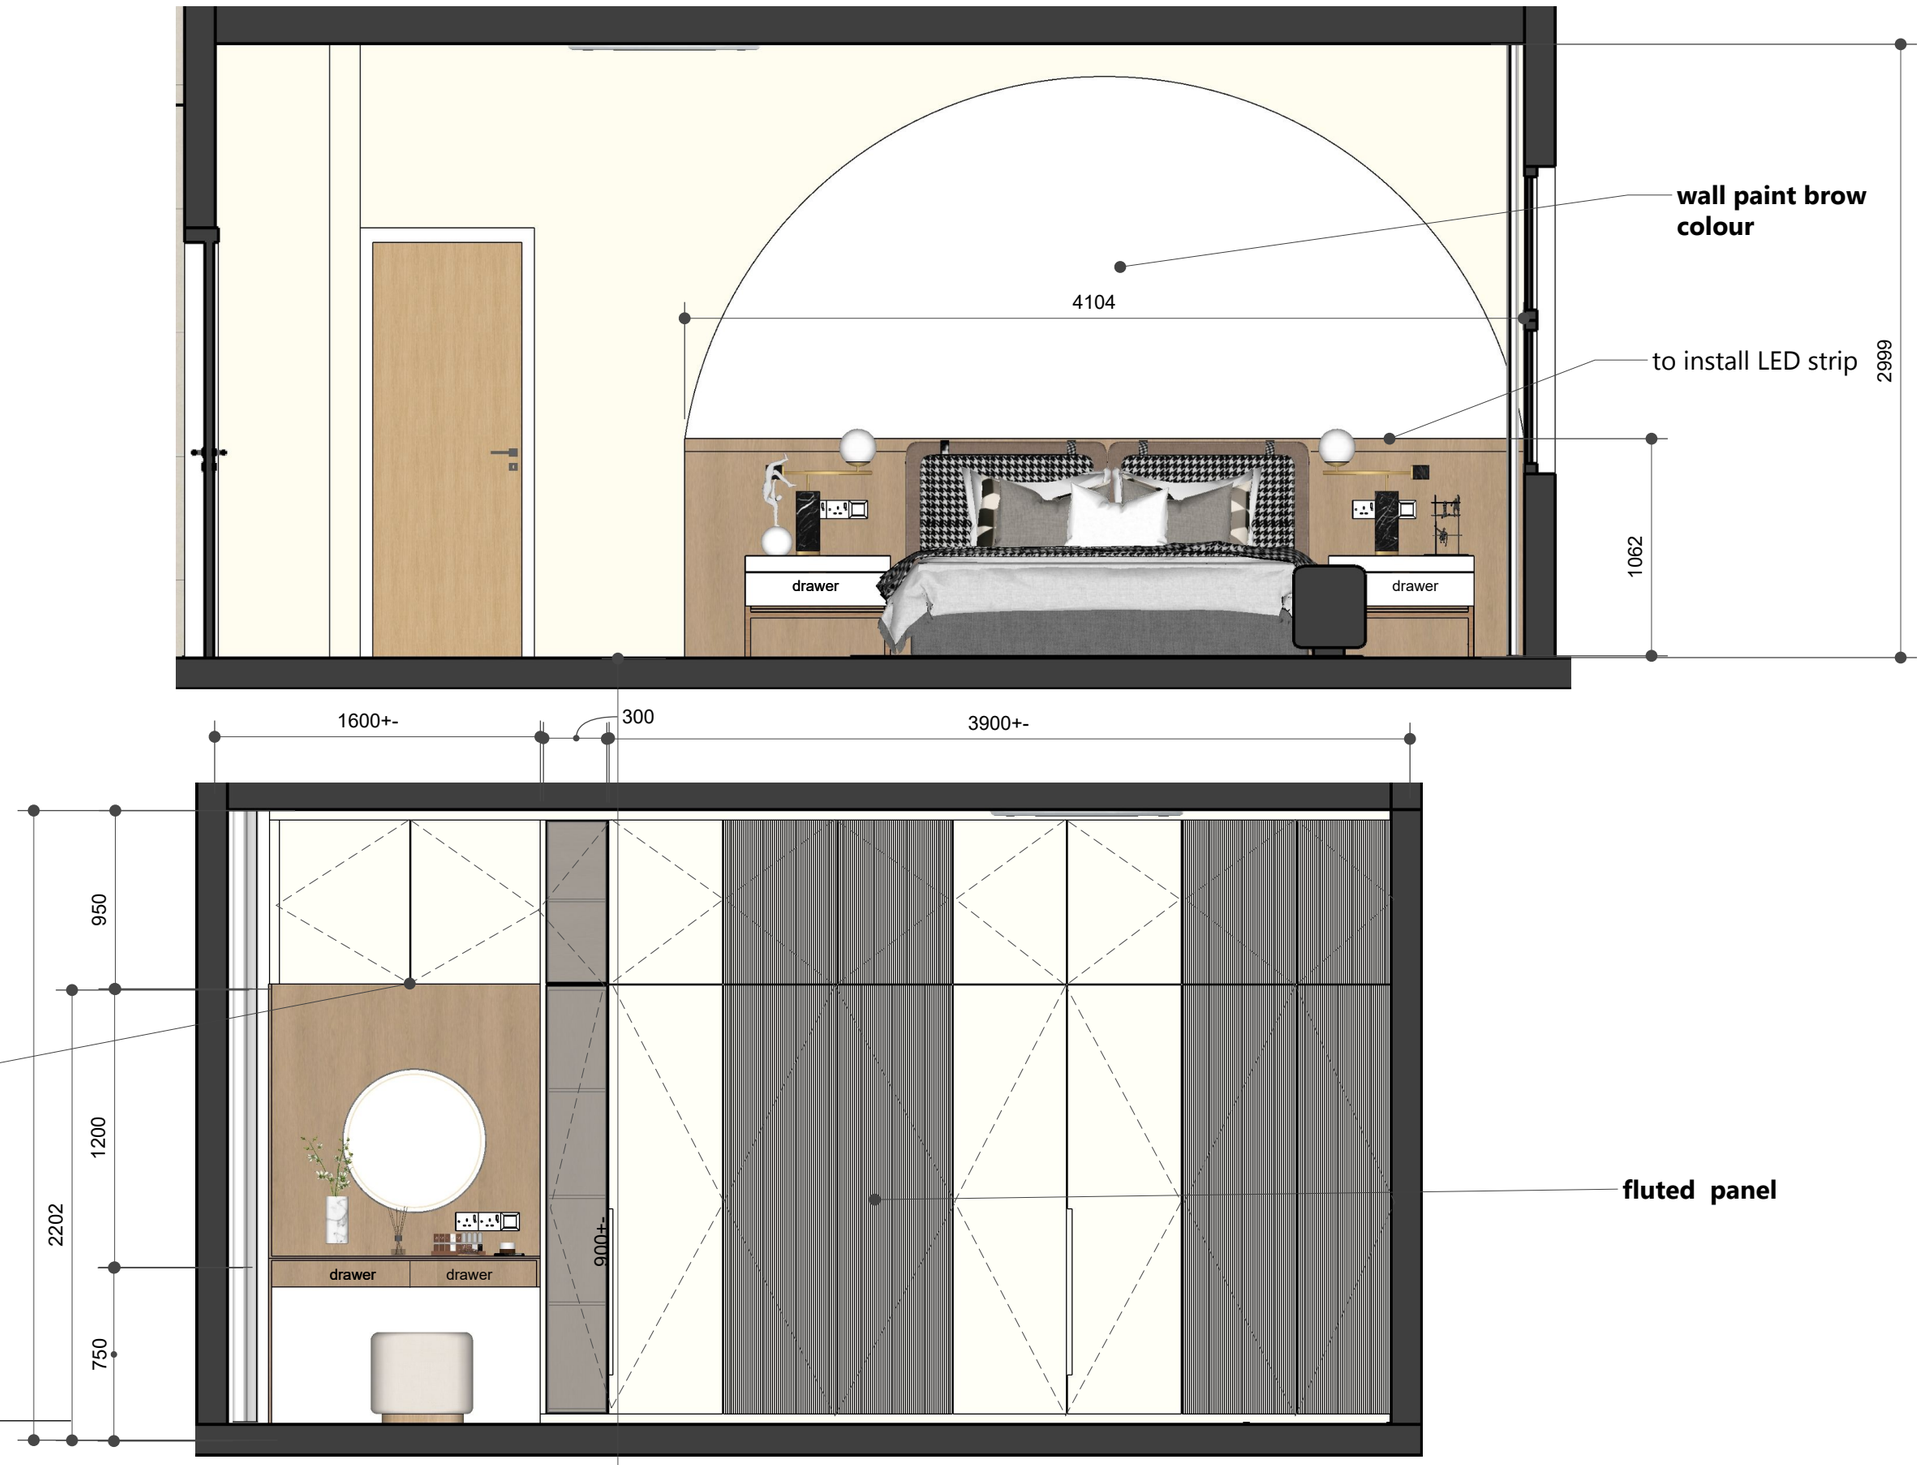

1 / EI 1.0 room 1

Scale : 1 : 30

MDP
INTERIOR DESIGN

GENERAL NOTES:

The above drawing are for reference only,
all details will be decided by on site or the contractor

以上图说仅是参考，一切细节由现场 或 contractor 决定

DRAWN BY :

PROJECT TITLE :

DRAWING TITLE :


START DATE :

CLOSE DATE :


REVISION



Tomix
TW8-3567 IM YORK ASH

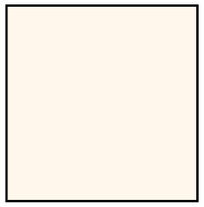

maica
M01895 White Beige

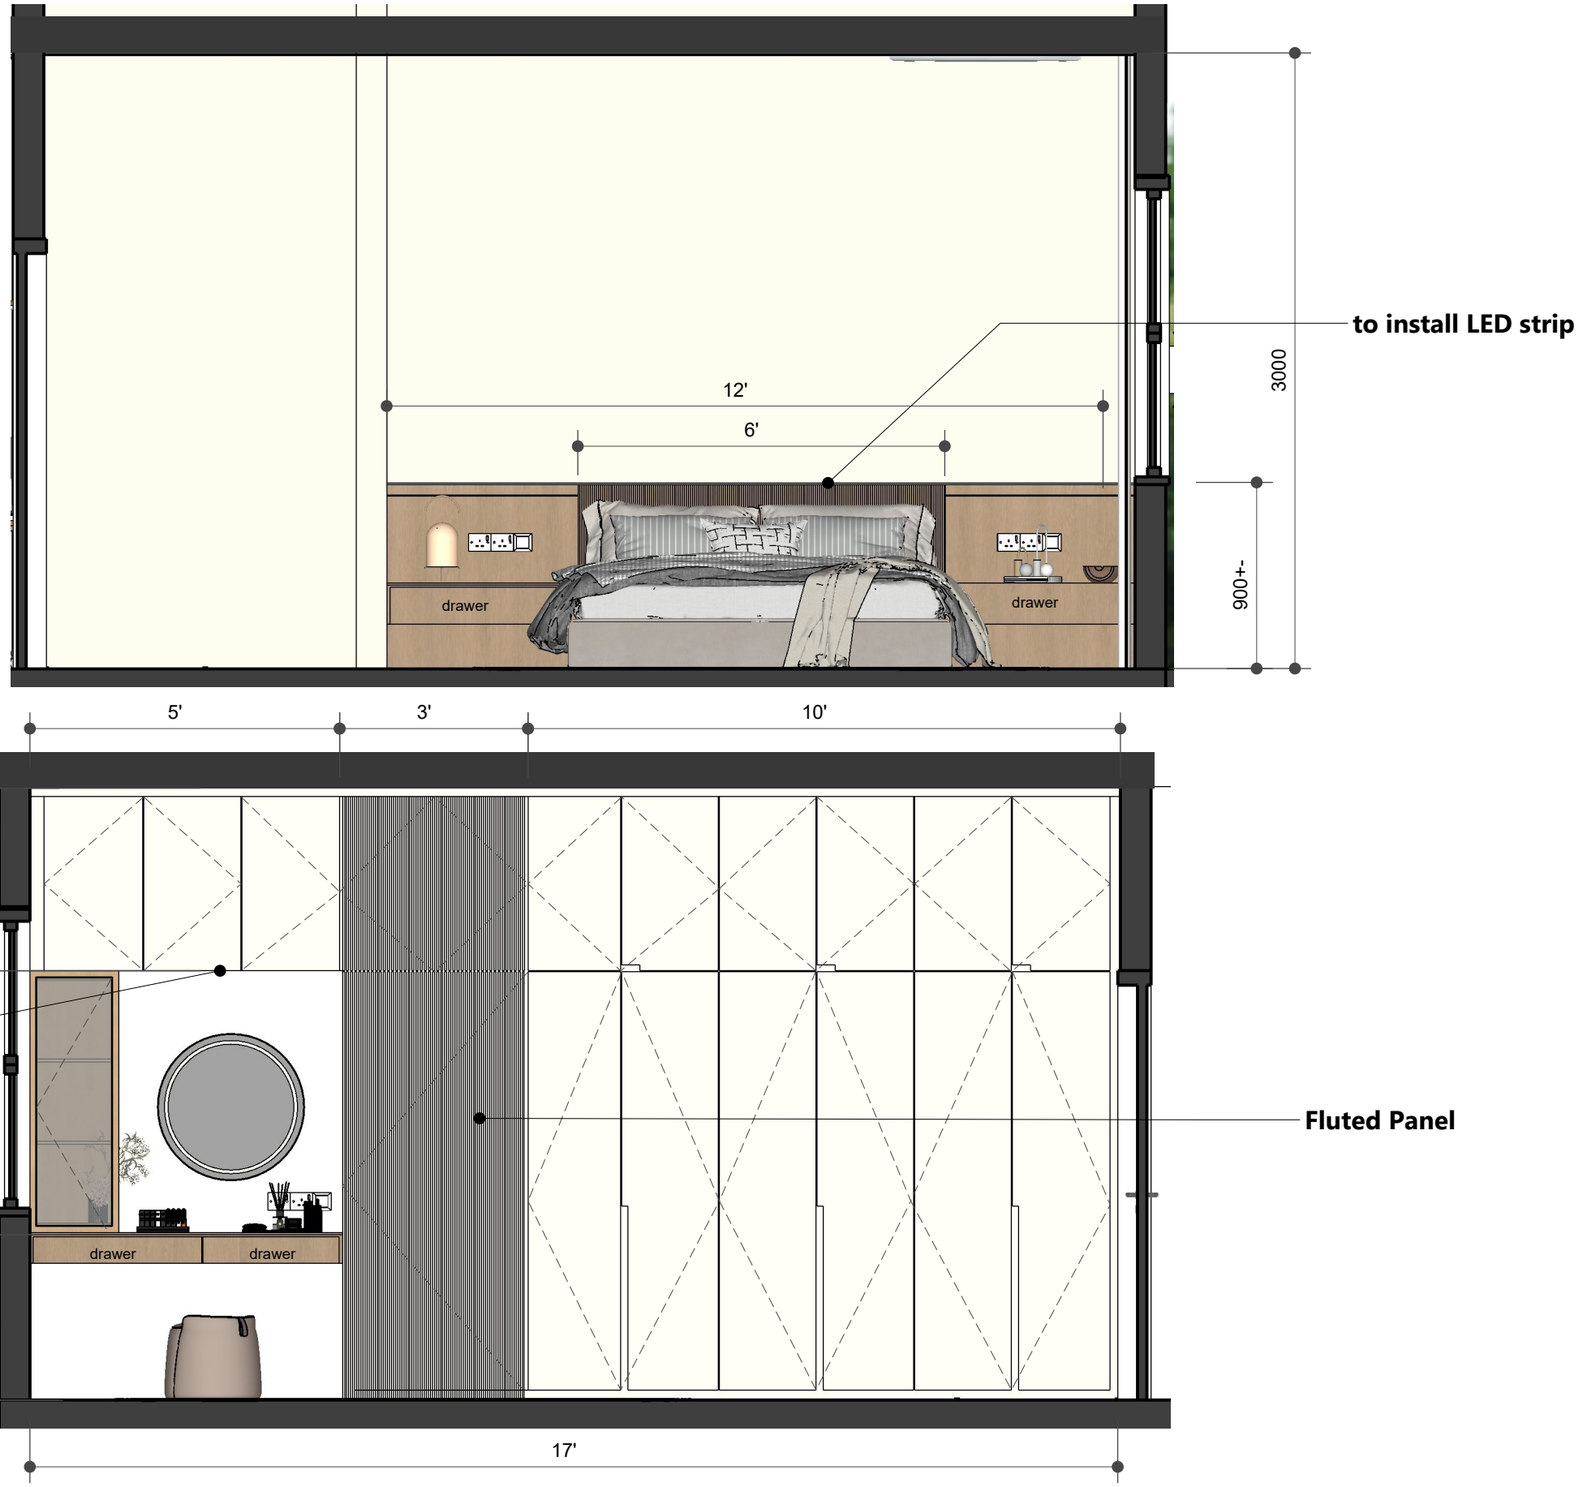

1 / EI 1.0 room 2

Scale : 1 : 30

MDP
INTERIOR DESIGN

GENERAL NOTES:

The above drawing are for reference only,
all details will be decided by on site or the contractor

以上图说仅是参考，一切细节由现场 或 contractor 决定

DRAWN BY :


PROJECT TITLE :

DRAWING TITLE :

START DATE :


CLOSE DATE :

REVISION

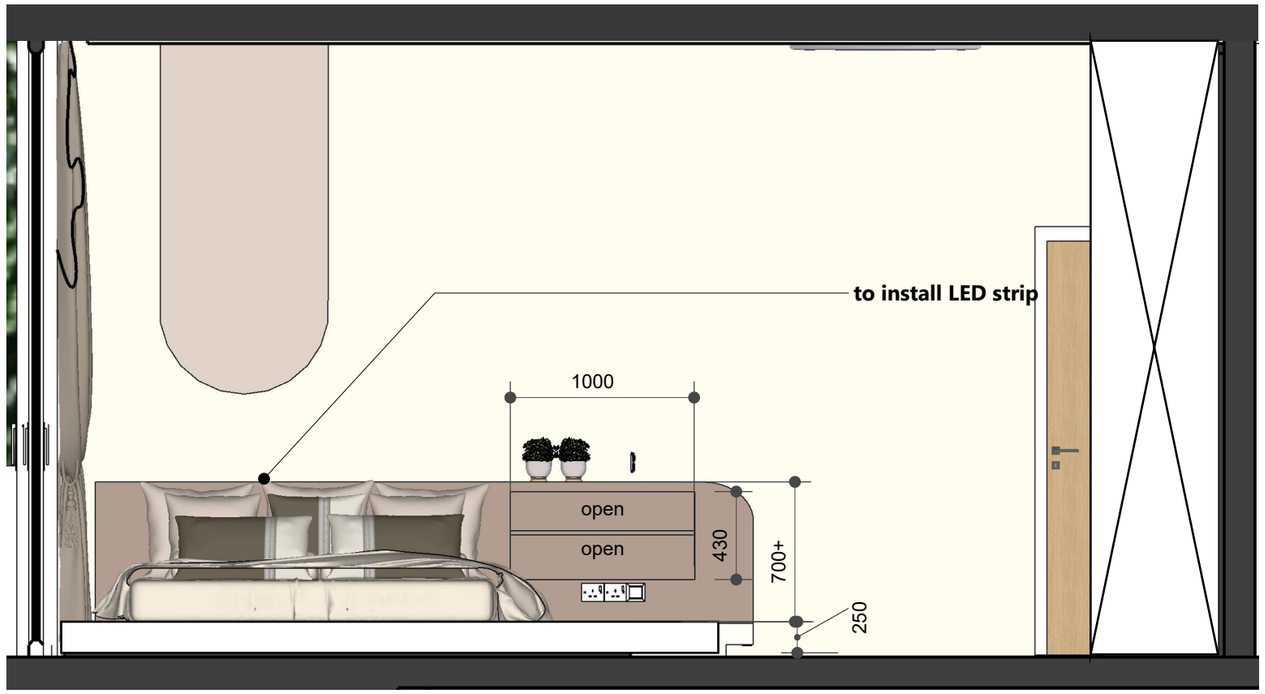





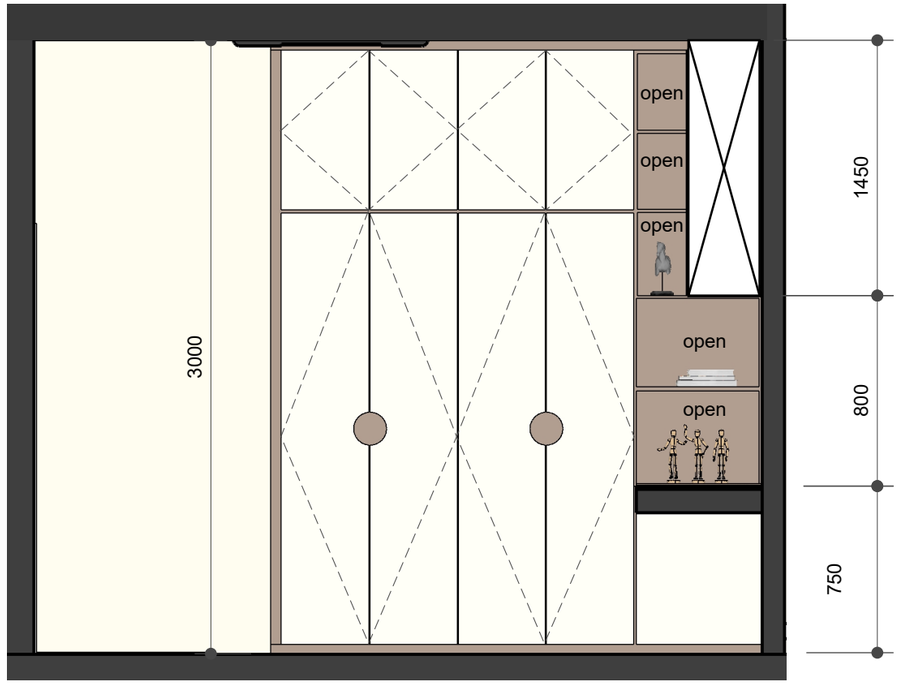

1 / EI 1.0 room 3

Scale : 1 : 30

MDP
INTERIOR DESIGN

GENERAL NOTES:

The above drawing are for reference only,
all details will be decided by on site or the contractor

以上图说仅是参考，一切细节由现场 或 contractor 决定

DRAWN BY :

PROJECT TITLE :

DRAWING TITLE :

START DATE :

CLOSE DATE :

REVISION

maica

M01895 White Beige

VERA

A2-5051 Rock Grey

fluted panel

wall paint in
beige colour finished



1 / EI 1.0 Master bed

Scale : 1 : 30

MDP
INTERIOR DESIGN

GENERAL NOTES:

The above drawing are for reference only,
all details will be decided by on site or the contractor

以上图说仅是参考，一切细节由现场 或 contractor 决定

DRAWN BY :

PROJECT TITLE :

DRAWING TITLE :

START DATE :

CLOSE DATE :

REVISION



Tomix

TW8-3567 IM YORK ASH

maica

M01895 White Beige

1 / EI 1.0 master bed

Scale : 1 : 30

MDP
INTERIOR DESIGN

GENERAL NOTES:

The above drawing are for reference only,
all details will be decided by on site or the contractor

以上图说仅是参考，一切细节由现场 或 contractor 决定

DRAWN BY :

PROJECT TITLE :

DRAWING TITLE :

START DATE :

CLOSE DATE :

REVISION